SEC S. 20 & 21, T.15S., R.25E., M.D.B.&M.

Tax Area Codes 005–07
077–000

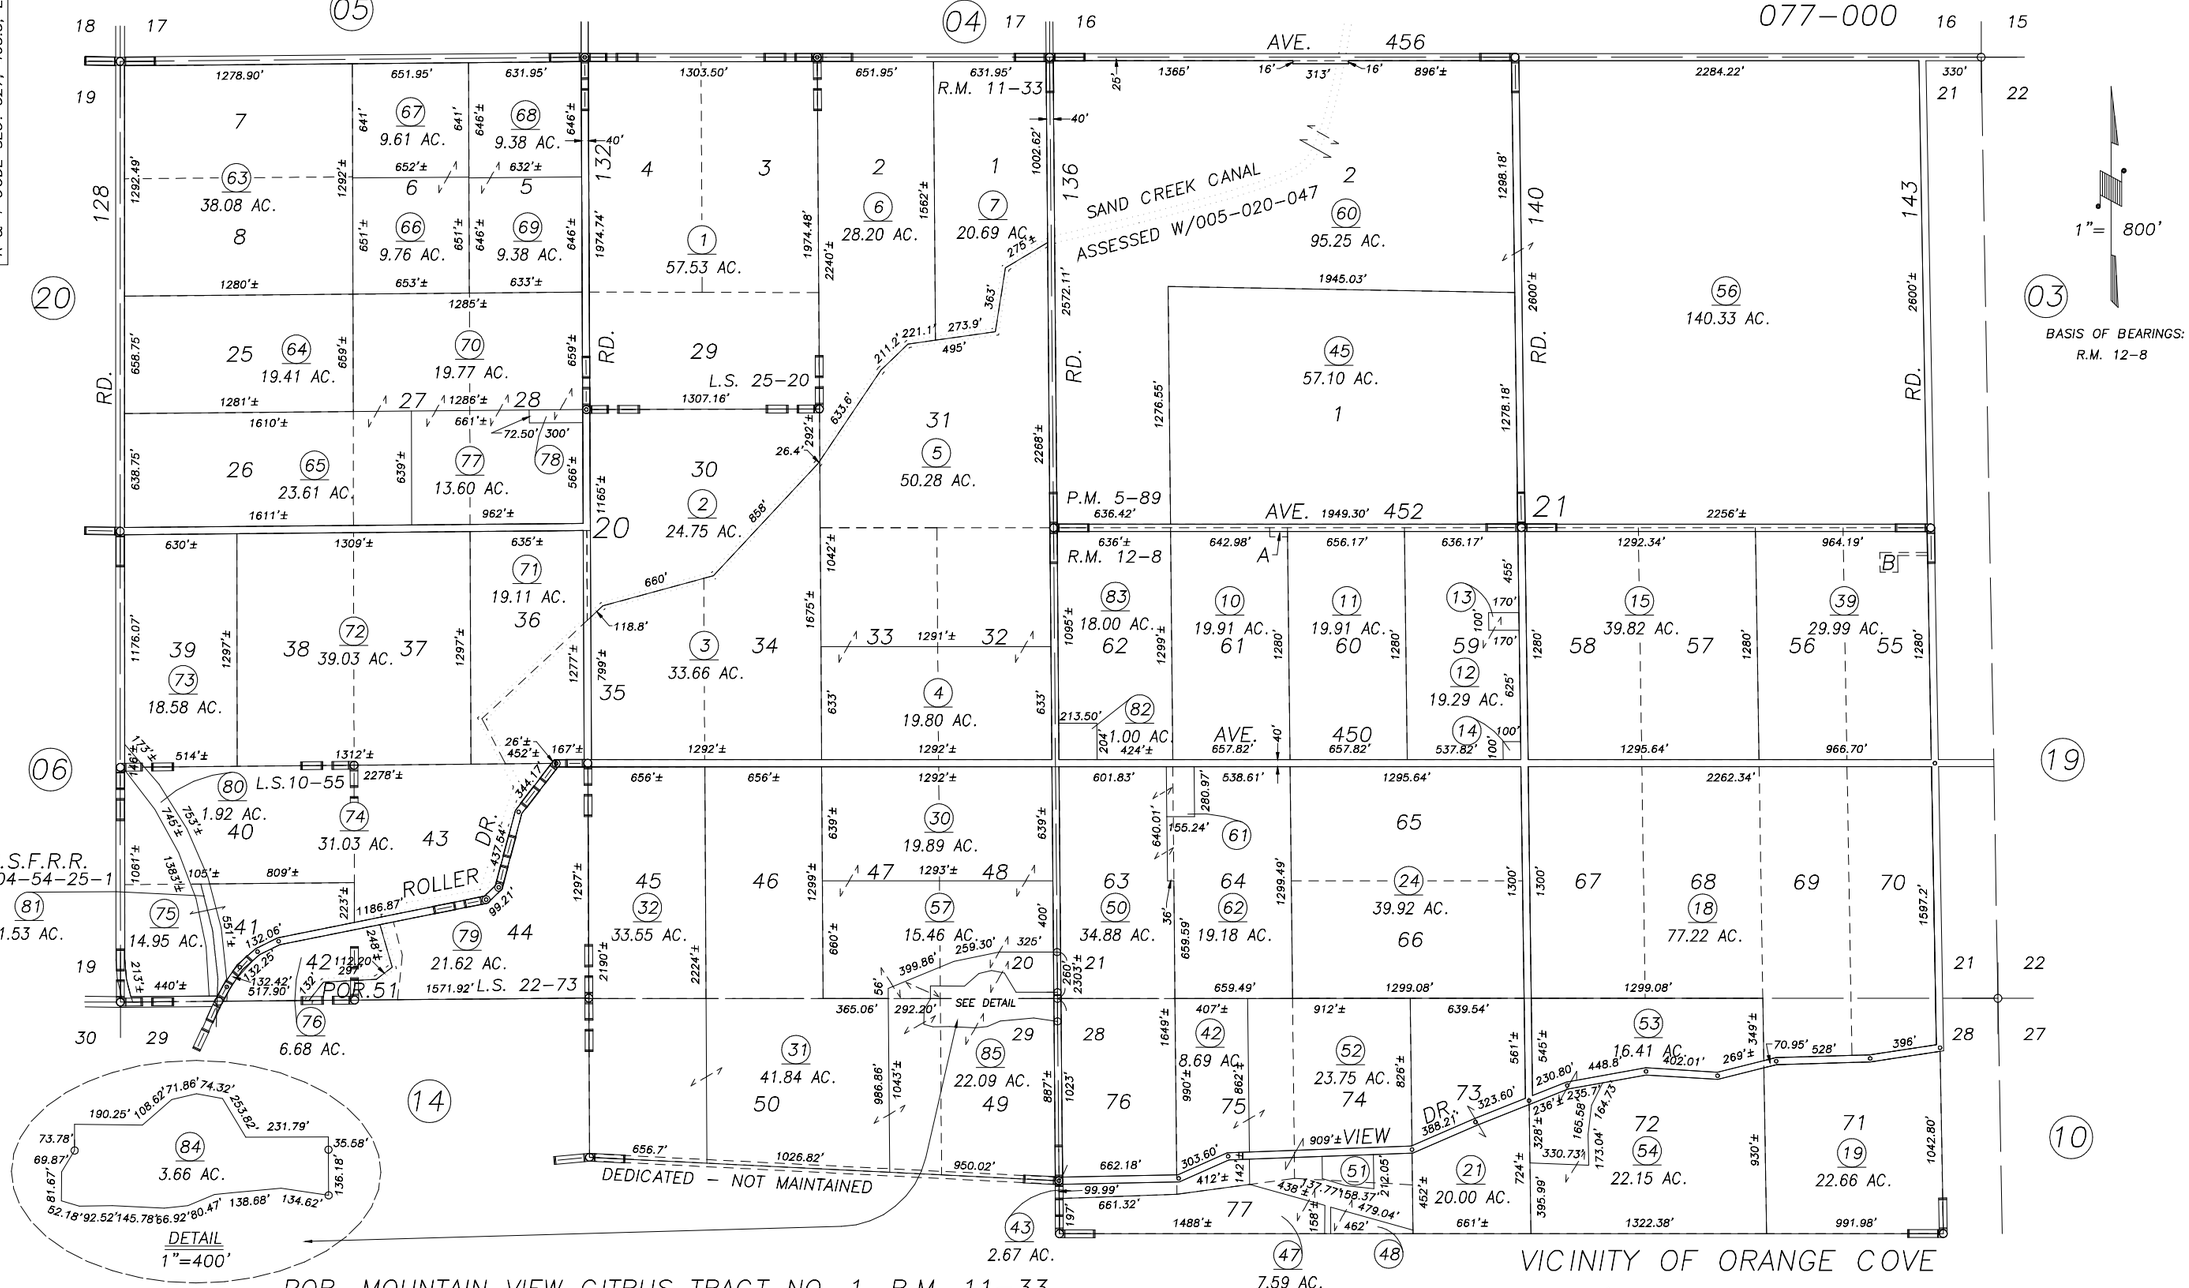

DISCLAIMER

THIS MAP WAS PREPARED FOR LOCAL PROPERTY ASSESSMENT PURPOSES ONLY AND THE PARCELS SHOWN HEREON MAY NOT COMPLY WITH STATE AND LOCAL SUBDIVISION ORDINANCES, AND NO LIABILITY IS ASSUMED FOR THE USE OF THE INFORMATION SHOWN HEREON. R & T CODE SEC. 327, 408.3, ETC.

POR. MOUNTAIN VIEW CITRUS TRACT NO. 1, R.M. 11–33
MOUNTAIN VIEW CITRUS TRACT NO. 2, R.M. 12–8
PARCEL MAP NO. 489, P.M. 5–89
RECORD OF SURVEY, L.S. 10–55
POR. RECORD OF SURVEY, L.S. 22–73
RECORD OF SURVEY, L.S. 25–20

VICINITY OF ORANGE COVE
ASSESSOR'S MAPS BK.005 , PG.07
COUNTY OF TULARE, CALIFORNIA, U.S.A.

NOTE: Assessor's Parcel Numbers Shown in Circles (1)
Assessor's Block Numbers Shown in Elipses (123)

REVISION	DATE	TECH
SAND CREEK CANAL	08/06/2015	KMS