DISCLAIMER

THIS MAP WAS PREPARED FOR LOCAL PROPERTY ASSESSMENT PURPOSES ONLY AND THE PARCELS SHOWN HEREON MAY NOT COMPLY WITH STATE AND LOCAL SUBDIVISION ORDINANCES, AND NO LIABILITY IS ASSUMED FOR THE USE OF THE INFORMATION SHOWN HEREON.

S.1/2 SEC.33, T.15S., R.25E., M.D.B.&M.

Tax Area Code 005–16
068–015

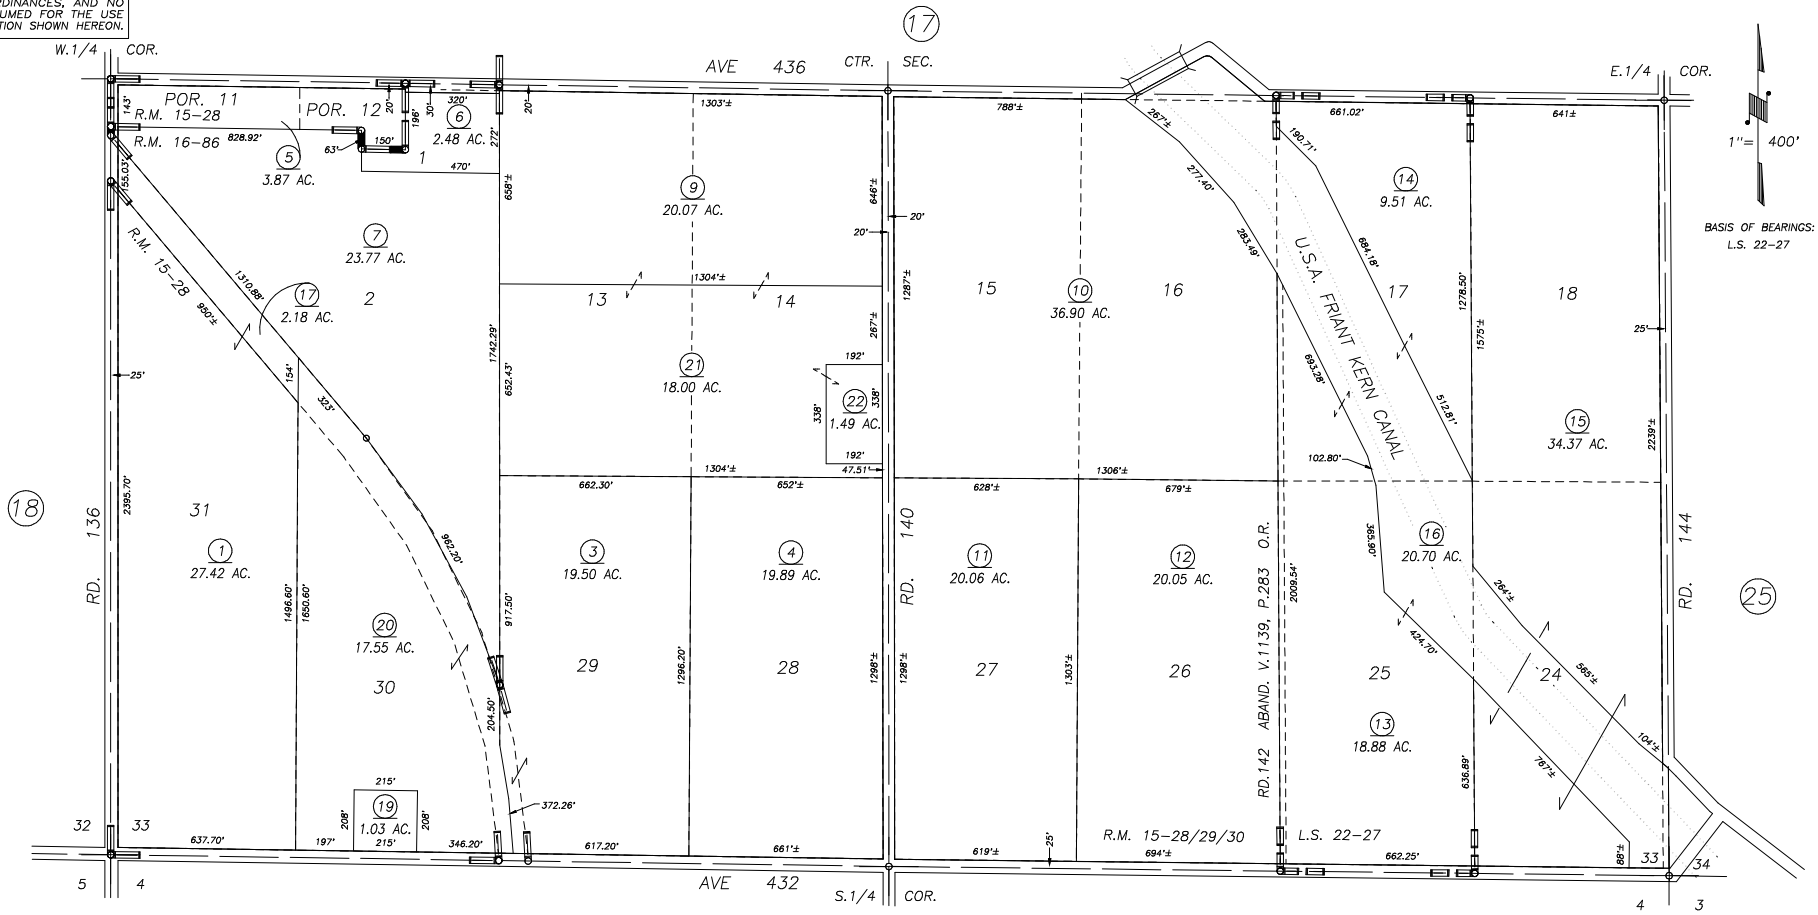

Bk. 025

RECORD OF SURVEY, L.S. 22–27
POR. AMENDED MAP OF THE OROSI FARMS, R.M. 15–28/29/30
PARCEL MAP 1585, P.M. 16–86

VICINITY OF OROSI
ASSESSOR'S MAPS BK. 005 , PG. 16
COUNTY OF TULARE, CALIFORNIA, U.S.A.

NOTE: Assessor's Parcel Numbers Shown in Circles (1)
Assessor's Block Numbers Shown in Elipses (123)

L.S. 22–27	07/22/2014	ARP
REVISION	DATE	TECH