DISCLAIMER

THIS MAP WAS PREPARED FOR LOCAL PROPERTY ASSESSMENT PURPOSES ONLY. THE PARCELS SHOWN HEREON MAY NOT COMPLY WITH STATE AND LOCAL SUBDIVISION ORDINANCES. NO LIABILITY IS ASSUMED FOR THE USE OF THE INFORMATION HEREON. R & T CODE SEC. 327, 408.3, ETC.

REVISED: 11/16/2015
REASON: ADJ. PG. UPDATE
CAD TECH: NFL

SEC'S. 25, 26, 27, 34, 35 & 36 T.15S., R.26E., M.D.B.&M.

TAX CODE AREA 068-022

007-12

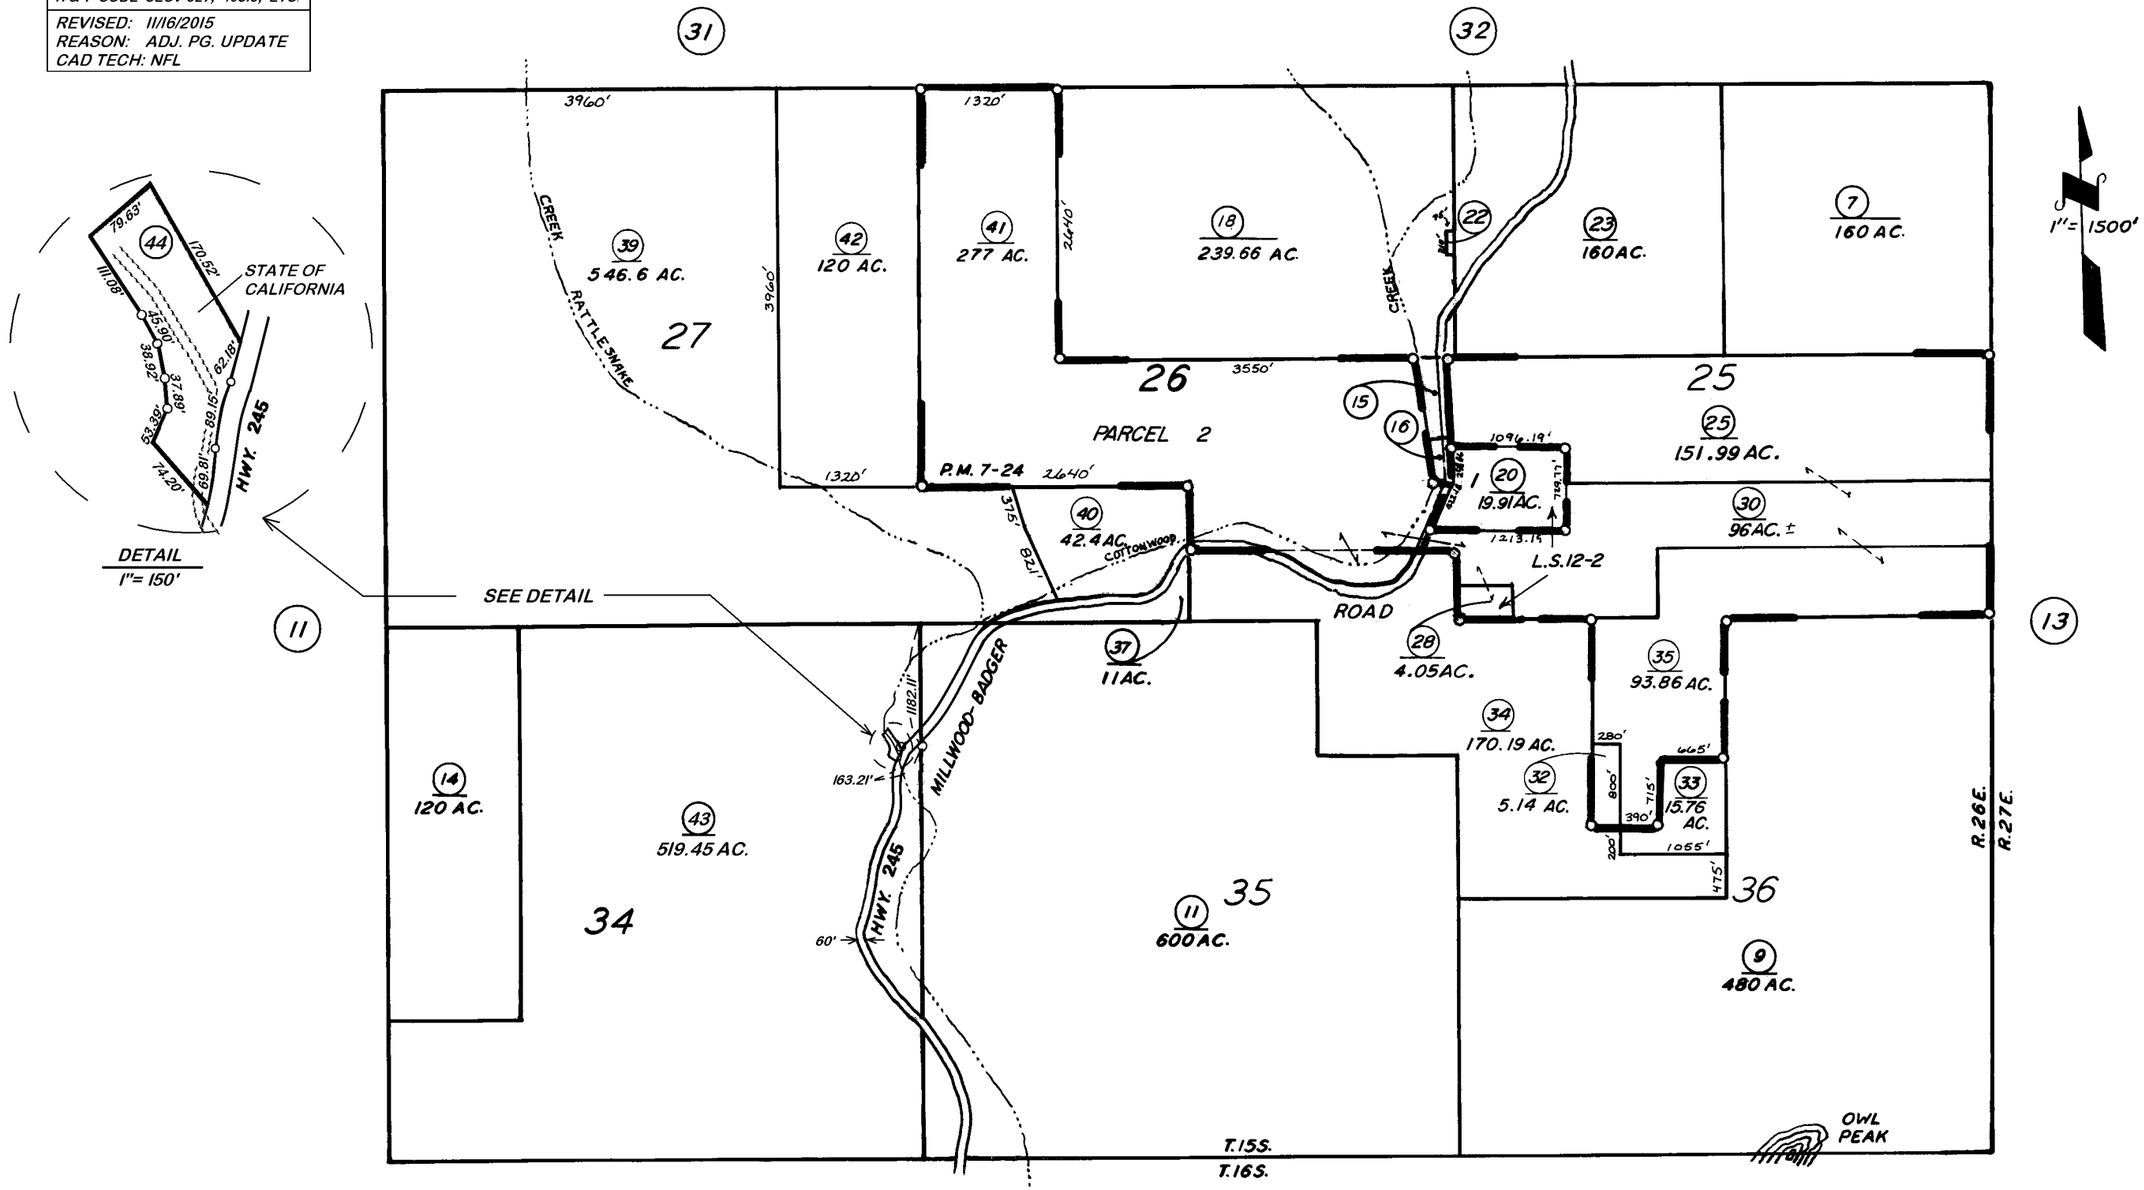

RECORD OF SURVEY, PARCEL MAP 624,

L.S. 12-2
P.M. 7-24

BK. 036

VICINITY OF BADGER
ASSESSOR'S MAPS BK. 007 PG. 12
COUNTY OF TULARE, CALIF.

NOTE — ASSESSOR'S BLOCK NUMBERS SHOWN IN ELLIPSES
ASSESSOR'S PARCEL NUMBERS SHOWN IN CIRCLES