S1/2 OF NW1/4 OF SW1/4 SEC.9, T.16S., R.24E., M.D.B.&M.

Tax Area Codes 013–12
001–001
001–027
001–045

DISCLAIMER

THIS MAP WAS PREPARED FOR LOCAL PROPERTY ASSESSMENT PURPOSES ONLY AND THE PARCELS SHOWN HEREON MAY NOT COMPLY WITH STATE AND LOCAL SUBDIVISION ORDINANCES, AND NO LIABILITY IS ASSUMED FOR THE USE OF THE INFORMATION SHOWN HEREON. R & T CODE SEC. 327, 408.3, ETC.

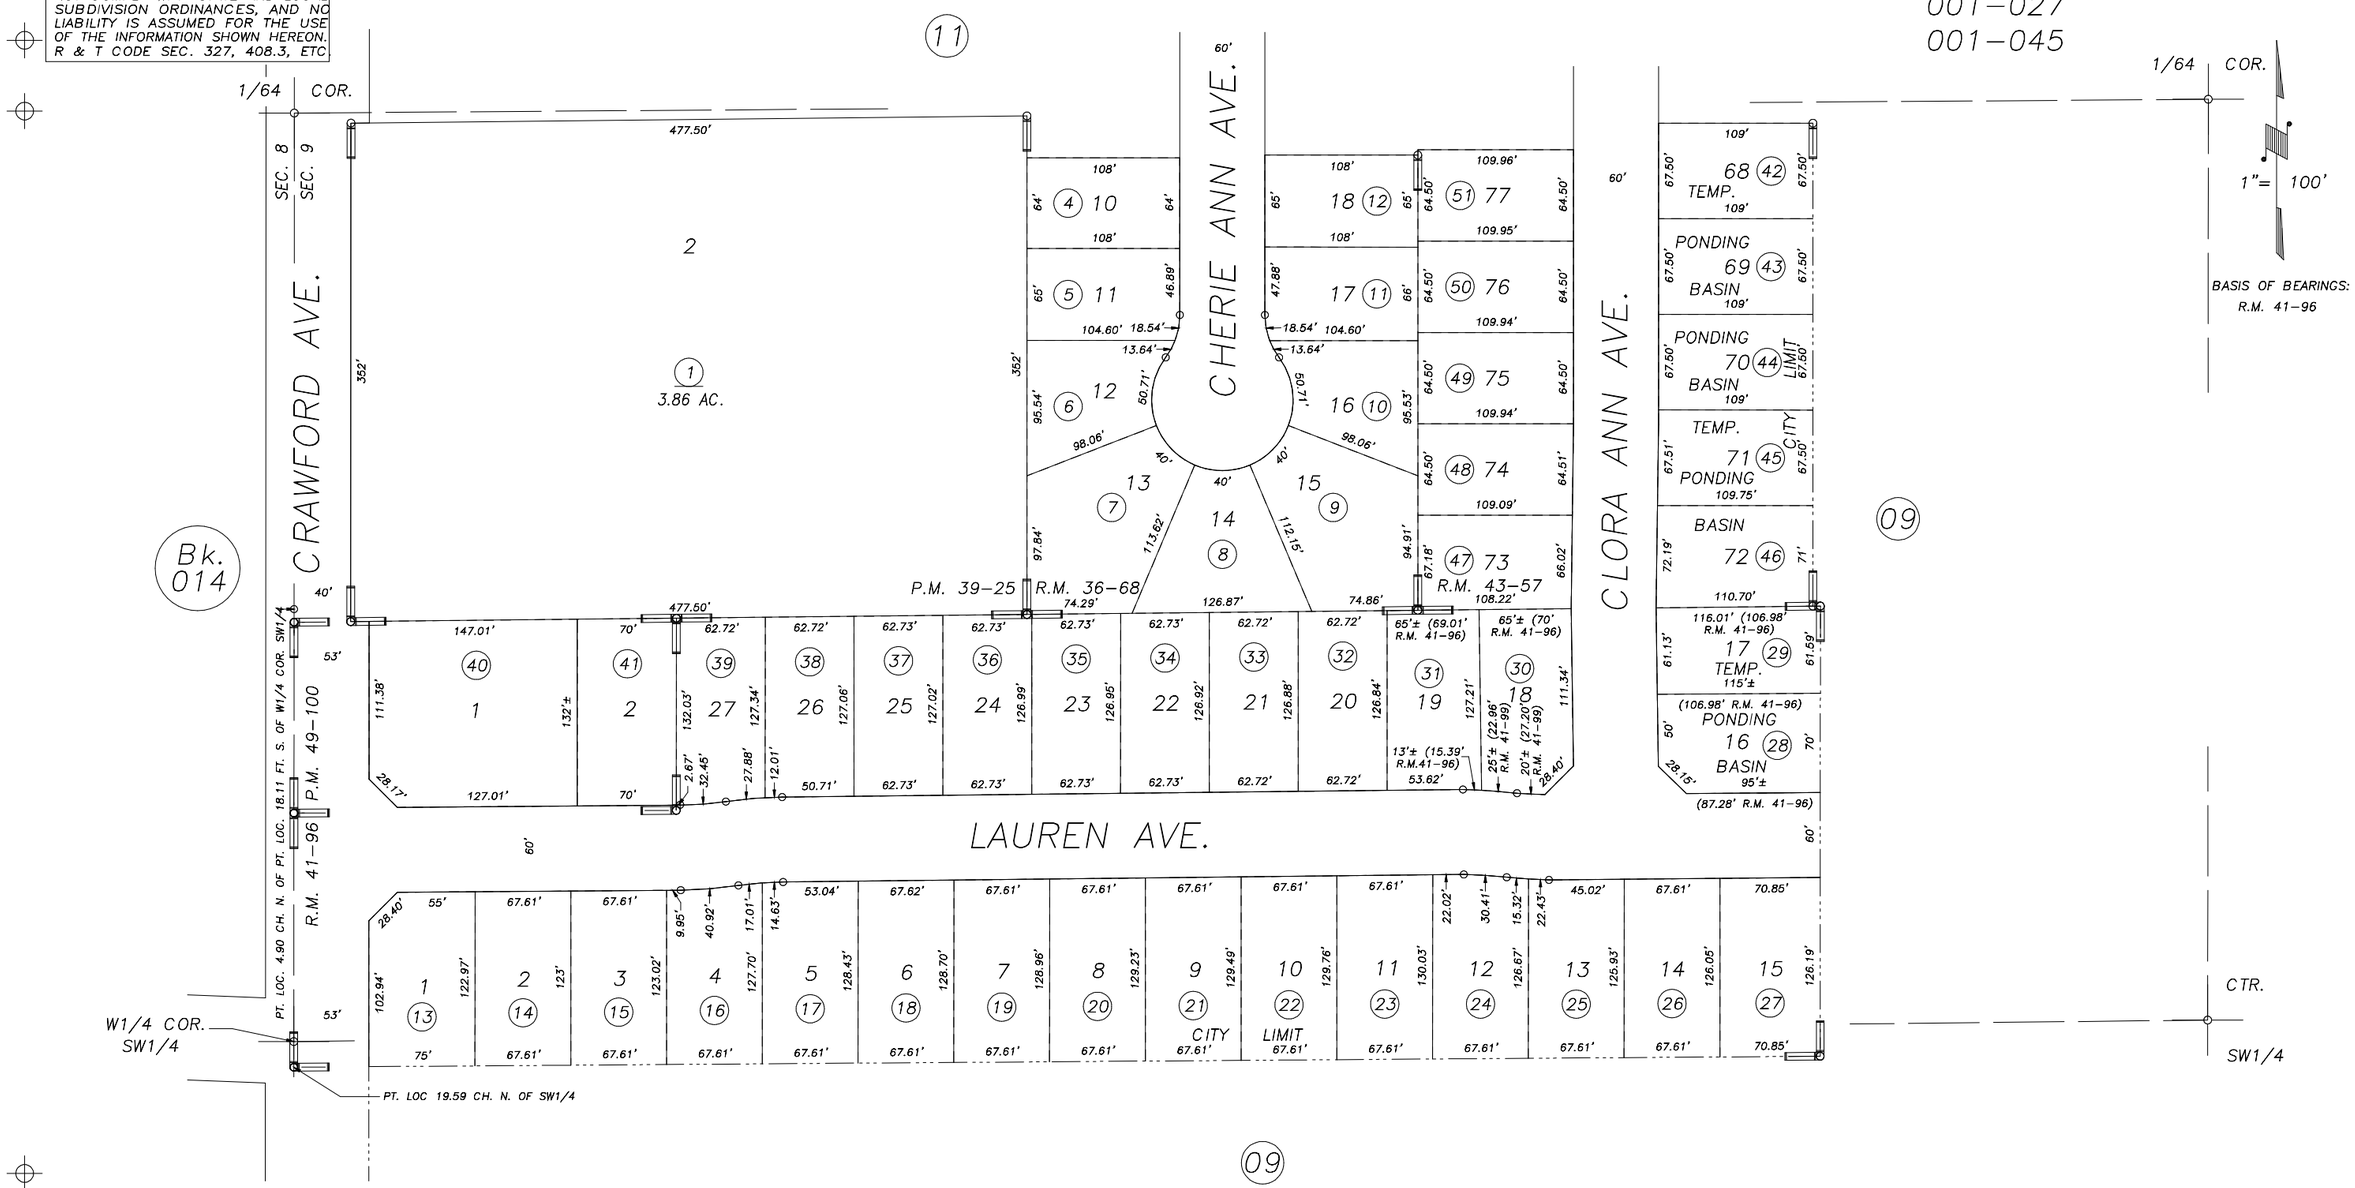

POR. PARCEL MAP NO. 3822, P.M. 39–25
POR. TIERRA VISTA, R.M. 36–68
SIERRA VIEW ESTATES SUBDIVISION, R.M. 41–96
PARCEL MAP NO. 4895, P.M. 49–100
POR. TIERRA VISTA PHASE II, R.M. 43–57

CITY OF DINUBA
ASSESSOR'S MAPS BK.013 , PG.12
COUNTY OF TULARE, CALIFORNIA, U.S.A.

NOTE: Assessor's Parcel Numbers Shown in Circles (1)
Assessor's Block Numbers Shown in Ellipses (123)

REVISION	DATE	TECH
2015–0072039	02/09/2016	KMS