N1/2 SEC.7, T.16S., R.24E., M.D.B.&M.

Tax Area Codes 014-01

001-013 001-017
001-026 001-042
001-043 001-046

DISCLAIMER

THIS MAP WAS PREPARED FOR LOCAL PROPERTY ASSESSMENT PURPOSES ONLY AND THE PARCELS SHOWN HEREON MAY NOT COMPLY WITH STATE AND LOCAL SUBDIVISION ORDINANCES, AND NO LIABILITY IS ASSUMED FOR THE USE OF THE INFORMATION SHOWN HEREON.

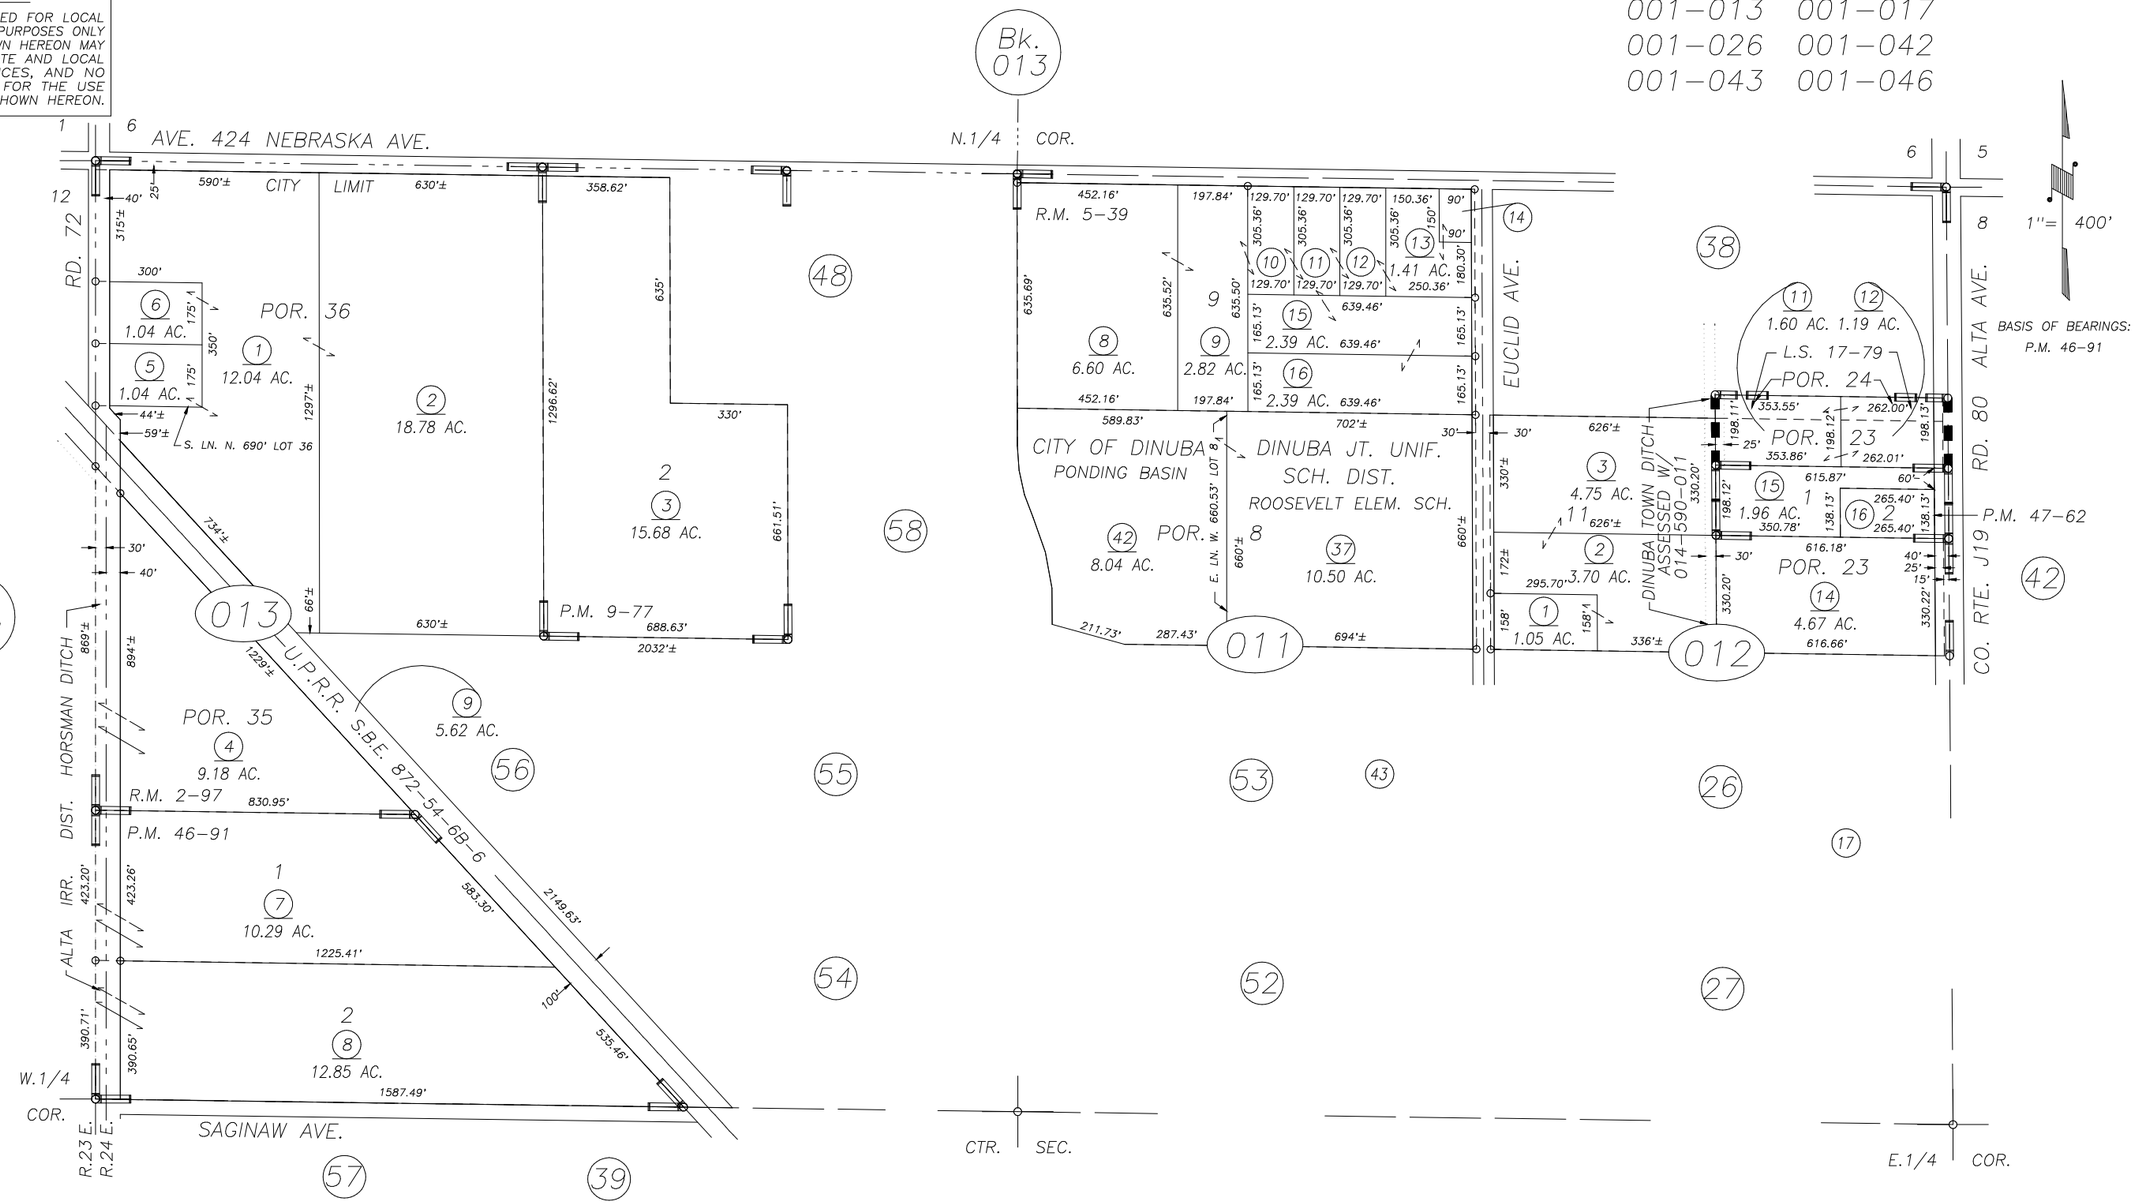

POR. ALTA COLONY, R.M. 2-97
POR. MT. WHITNEY COLONY, R.M. 5-39
POR. PARCEL MAP NO. 876, P.M. 9-77
RECORD OF SURVEY, L.S. 17-79
PARCEL MAP NO. 4586, P.M. 46-91
PARCEL MAP NO. 4657, P.M. 47-62

CITY OF DINUBA
ASSESSOR'S MAPS BK. 014 , PG. 01
COUNTY OF TULARE, CALIFORNIA, U.S.A.

NOTE: Assessor's Parcel Numbers Shown in Circles (1)
Assessor's Block Numbers Shown in Elipses (123)

REVISION	DATE	TECH
ADD BLK 3	09/07/2016	JRS