**DISCLAIMER**

*THIS MAP WAS PREPARED FOR LOCAL PROPERTY ASSESSMENT PURPOSES ONLY. THE PARCELS SHOWN HEREON MAY NOT COMPLY WITH STATE AND LOCAL SUBDIVISION ORDINANCES. NO LIABILITY IS ASSUMED FOR THE USE OF THE INFORMATION HEREON.*

REVISED: 02/03/2016
REASON: 2013 I UI22413
CAD TECH: ARL

# N1/2 SEC. 6, T.16S., R.25E., M.D.B.&M.

TAX CODE AREA **021-07**
068-015
068-017

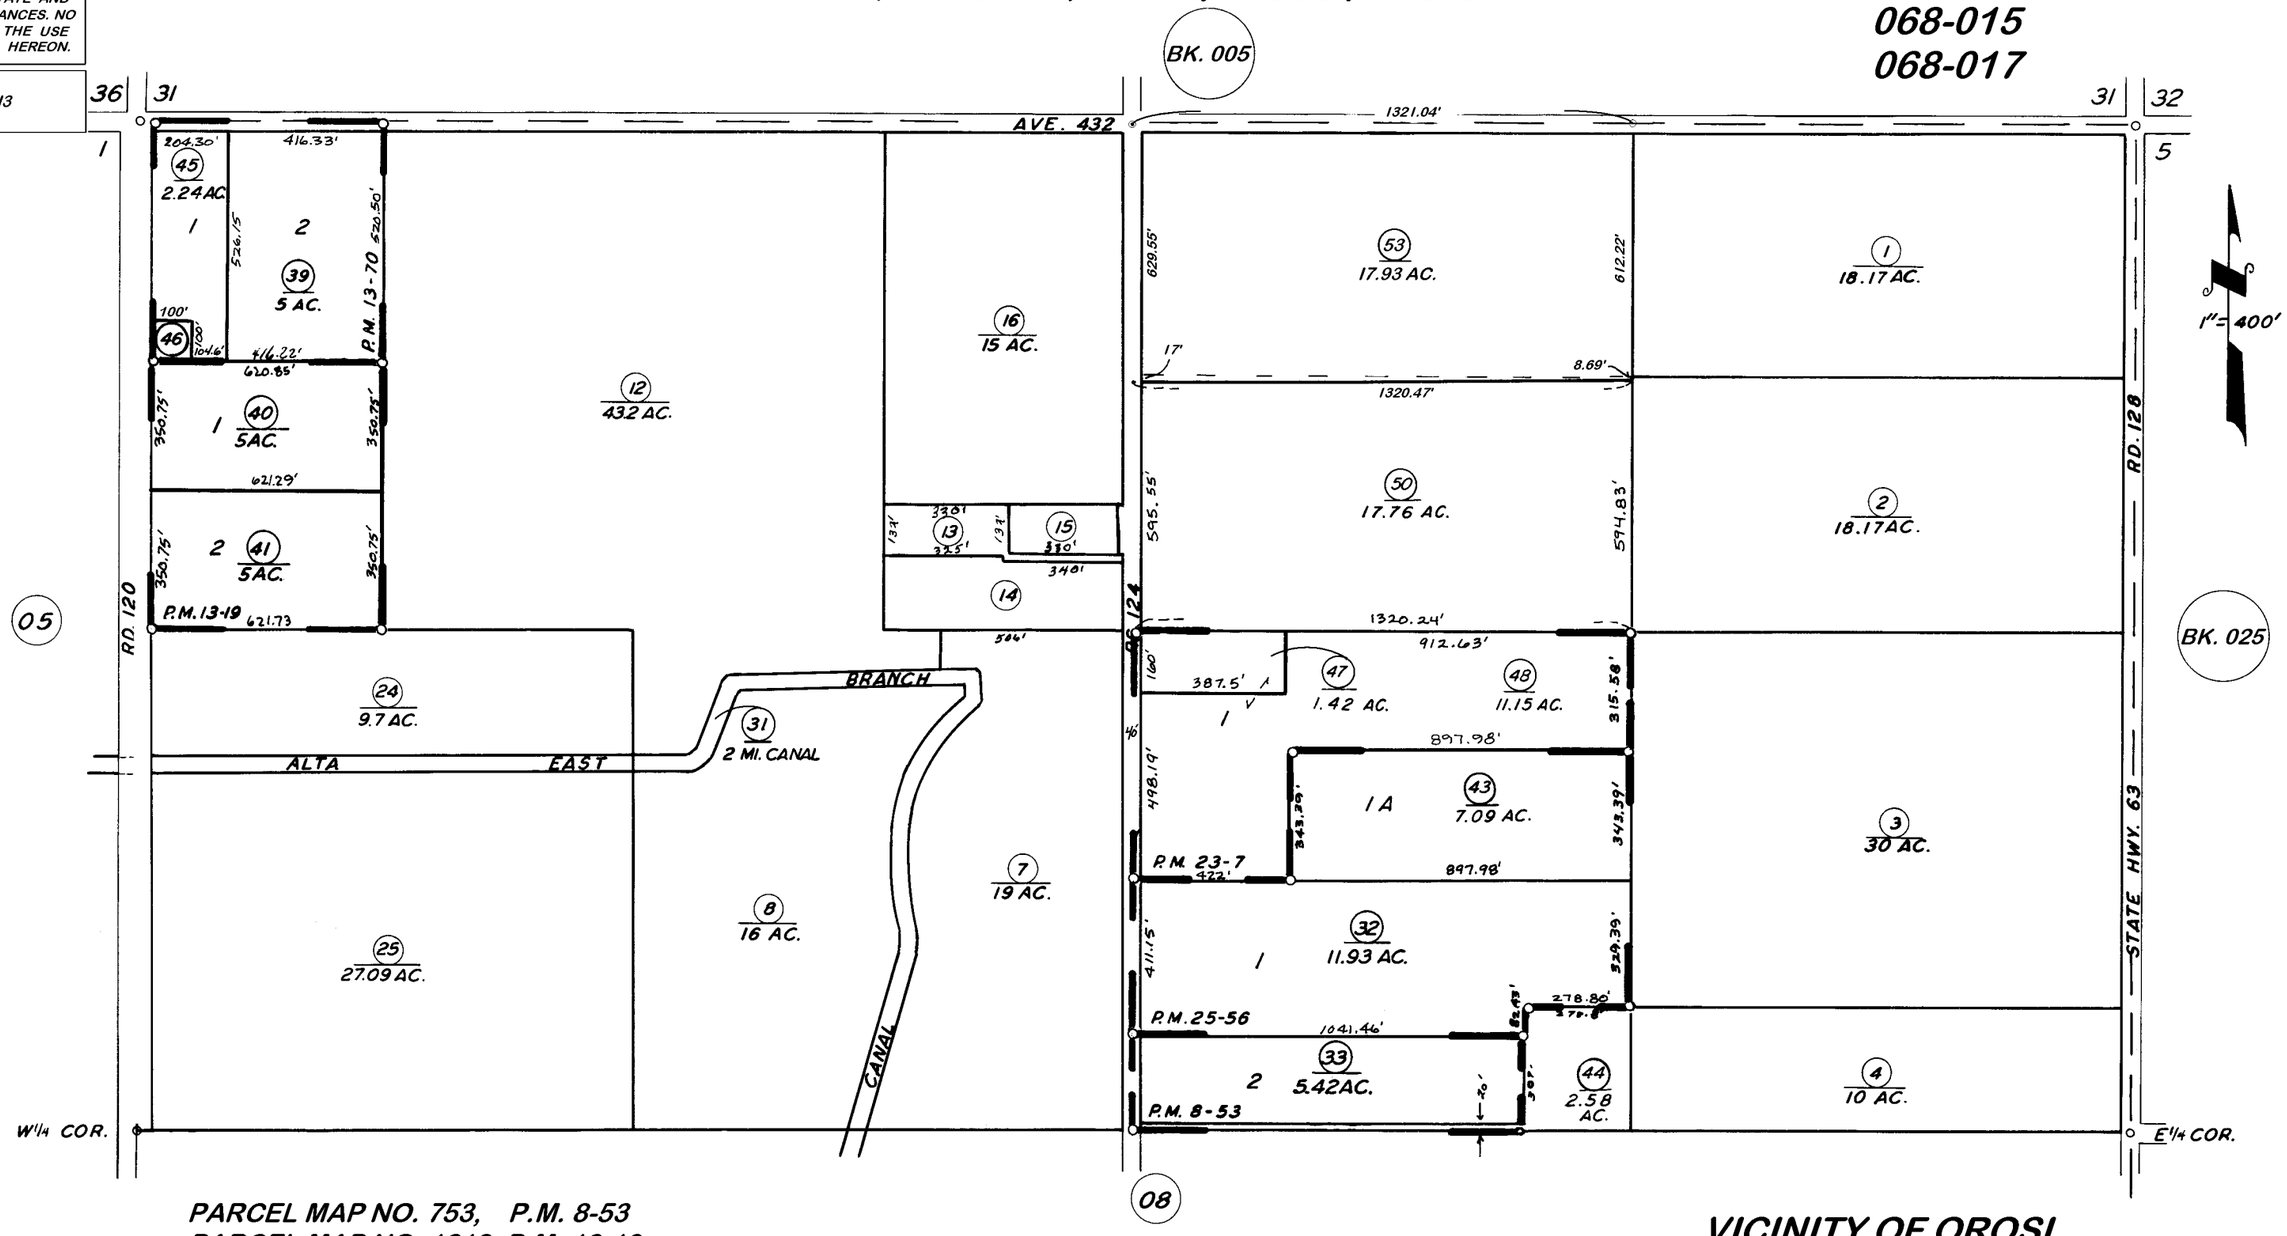


PARCEL MAP NO. 753, P.M. 8-53
PARCEL MAP NO. 1218, P.M. 13-19
PARCEL MAP NO. 1269, P.M. 13-70
PARCEL MAP NO. 2206, P.M. 23-7
PARCEL MAP NO. 2455, P.M. 25-56

## VICINITY OF OROSI

## ASSESSOR'S MAPS BK. 021, PG.07
## COUNTY OF TULARE, CALIF.

NOTE- ASSESSOR'S BLOCK NUMBERS SHOWN IN ELLIPSES
ASSESSOR'S PARCEL NUMBERS SHOWN IN CIRCLES