DISCLAIMER

THIS MAP WAS PREPARED FOR LOCAL PROPERTY ASSESSMENT PURPOSES ONLY AND THE PARCELS SHOWN HEREON MAY NOT COMPLY WITH STATE AND LOCAL SUBDIVISION ORDINANCES, AND NO LIABILITY IS ASSUMED FOR THE USE OF THE INFORMATION SHOWN HEREON. R & T CODE SEC. 327, 408.3, ETC.

S1/2 OF SE1/4 OF SW1/4 SEC.8, T.16S., R.25E., M.D.B.&M.

Tax Area Code 023–08
068–032

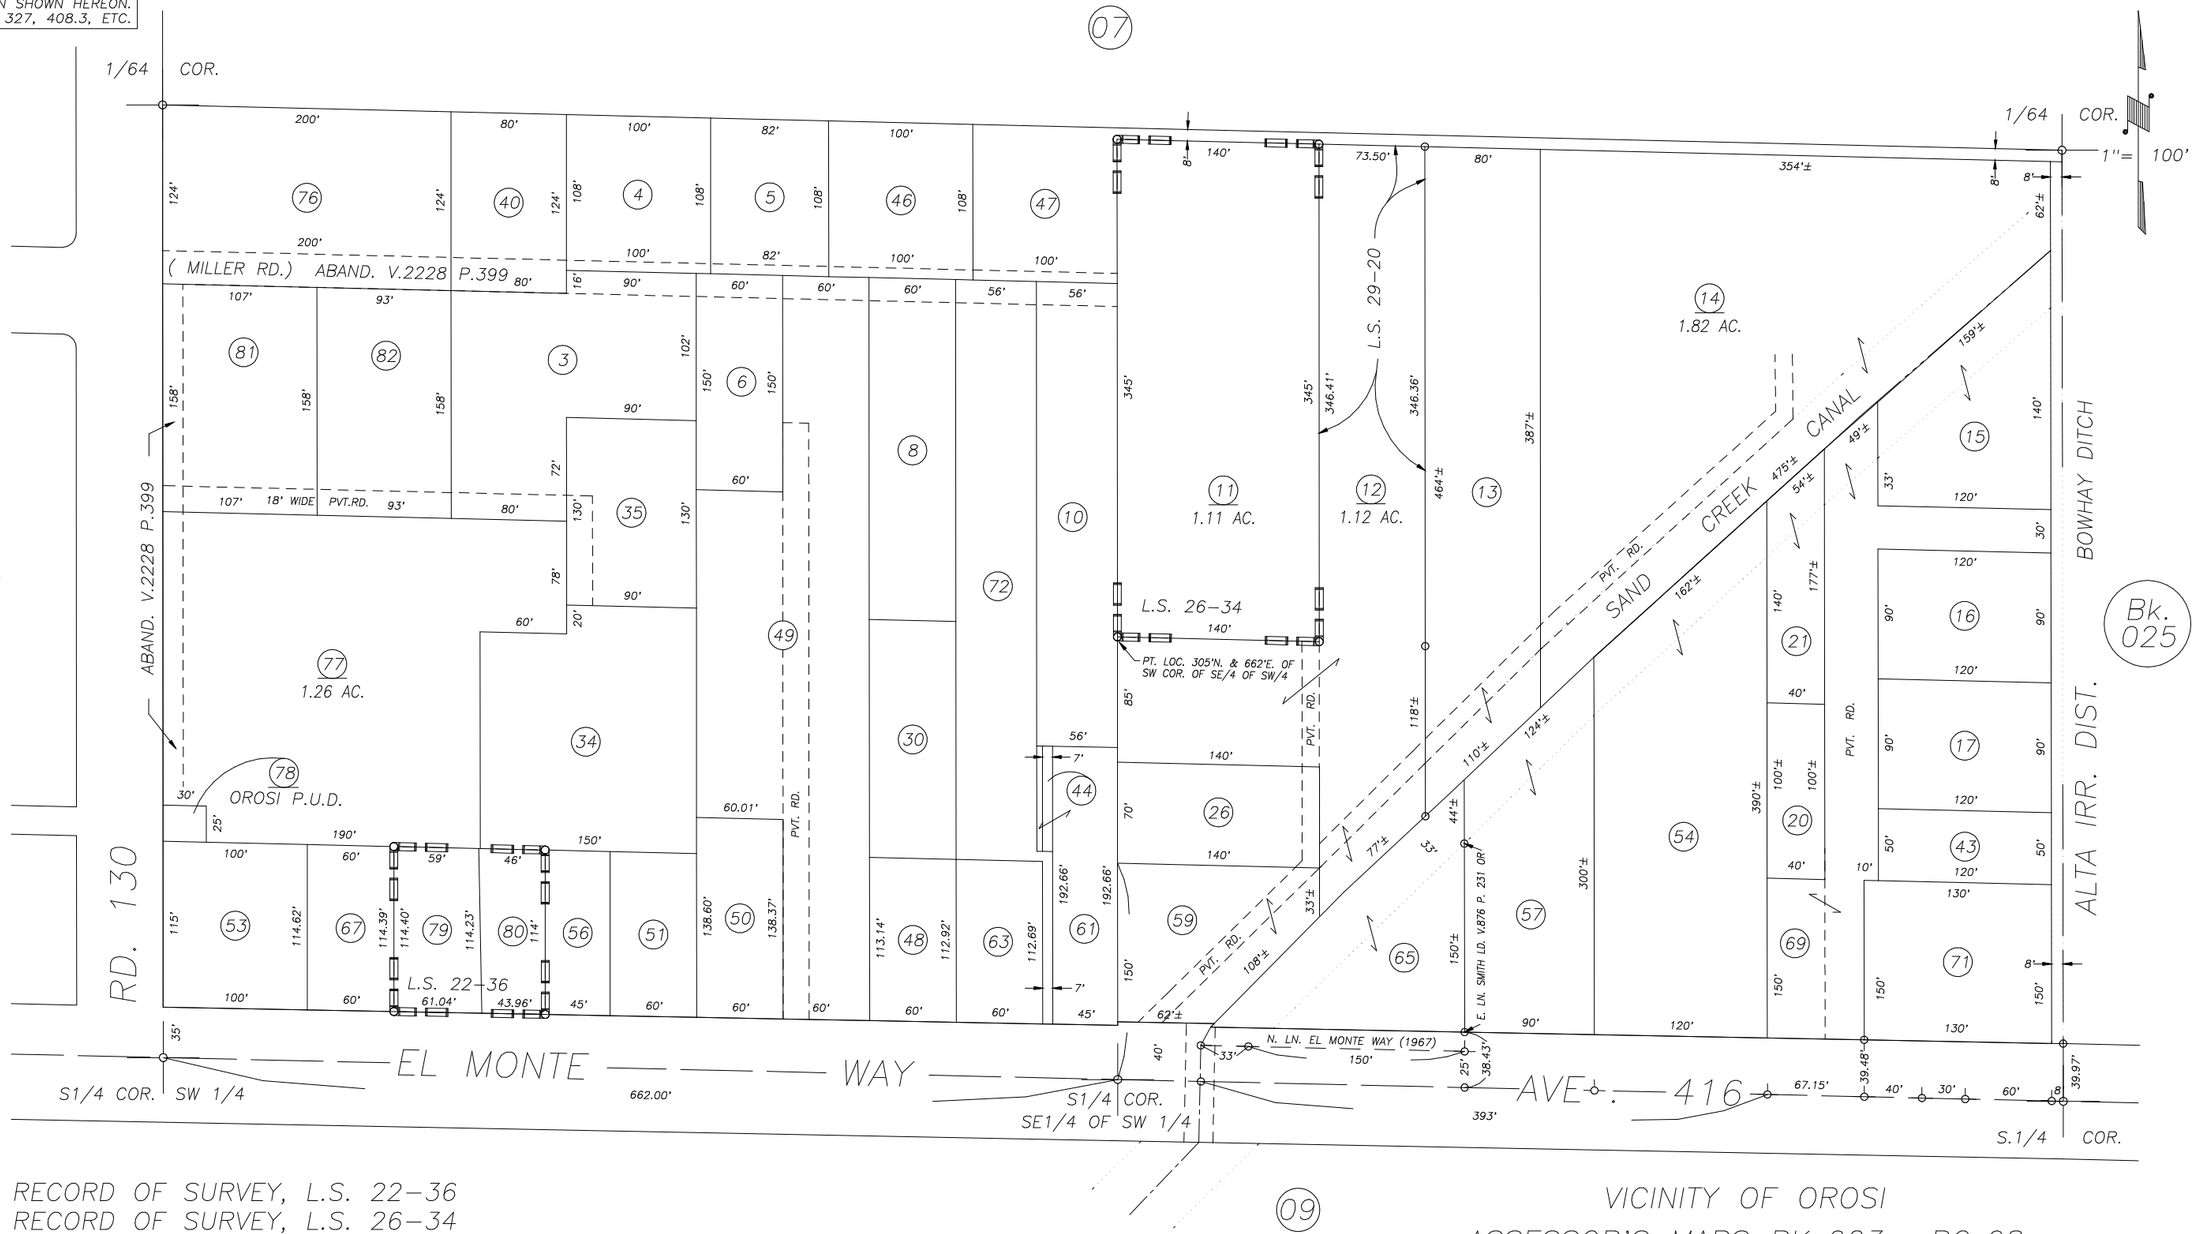

RECORD OF SURVEY, L.S. 22–36
RECORD OF SURVEY, L.S. 26–34
RECORD OF SURVEY, L.S. 29–20

VICINITY OF OROSI
ASSESSOR'S MAPS BK. 023 , PG. 08
COUNTY OF TULARE, CALIFORNIA, U.S.A.

NOTE: Assessor's Parcel Numbers Shown in Circles (1)
Assessor's Block Numbers Shown in Elipses (123)

REVISION	DATE	TECH
2008–0038807*	06/24/2015	KMS