DISCLAIMER

THIS MAP WAS PREPARED FOR LOCAL PROPERTY ASSESSMENT PURPOSES ONLY. THE PARCELS SHOWN HEREON MAY NOT COMPLY WITH STATE AND LOCAL SUBDIVISION ORDINANCES. NO LIABILITY IS ASSUMED FOR THE USE OF THE INFORMATION HEREON. R & T CODE SEC. 327, 408.3, ETC.

REVISED: 05/04/2015
REASON: UPDATE SAND CREEK
CAD TECH: KMS

S½ SEC. 5, T.16S., R.25E., M.D.B. & M.

TAX CODE AREA 025-02
068-015
068-017

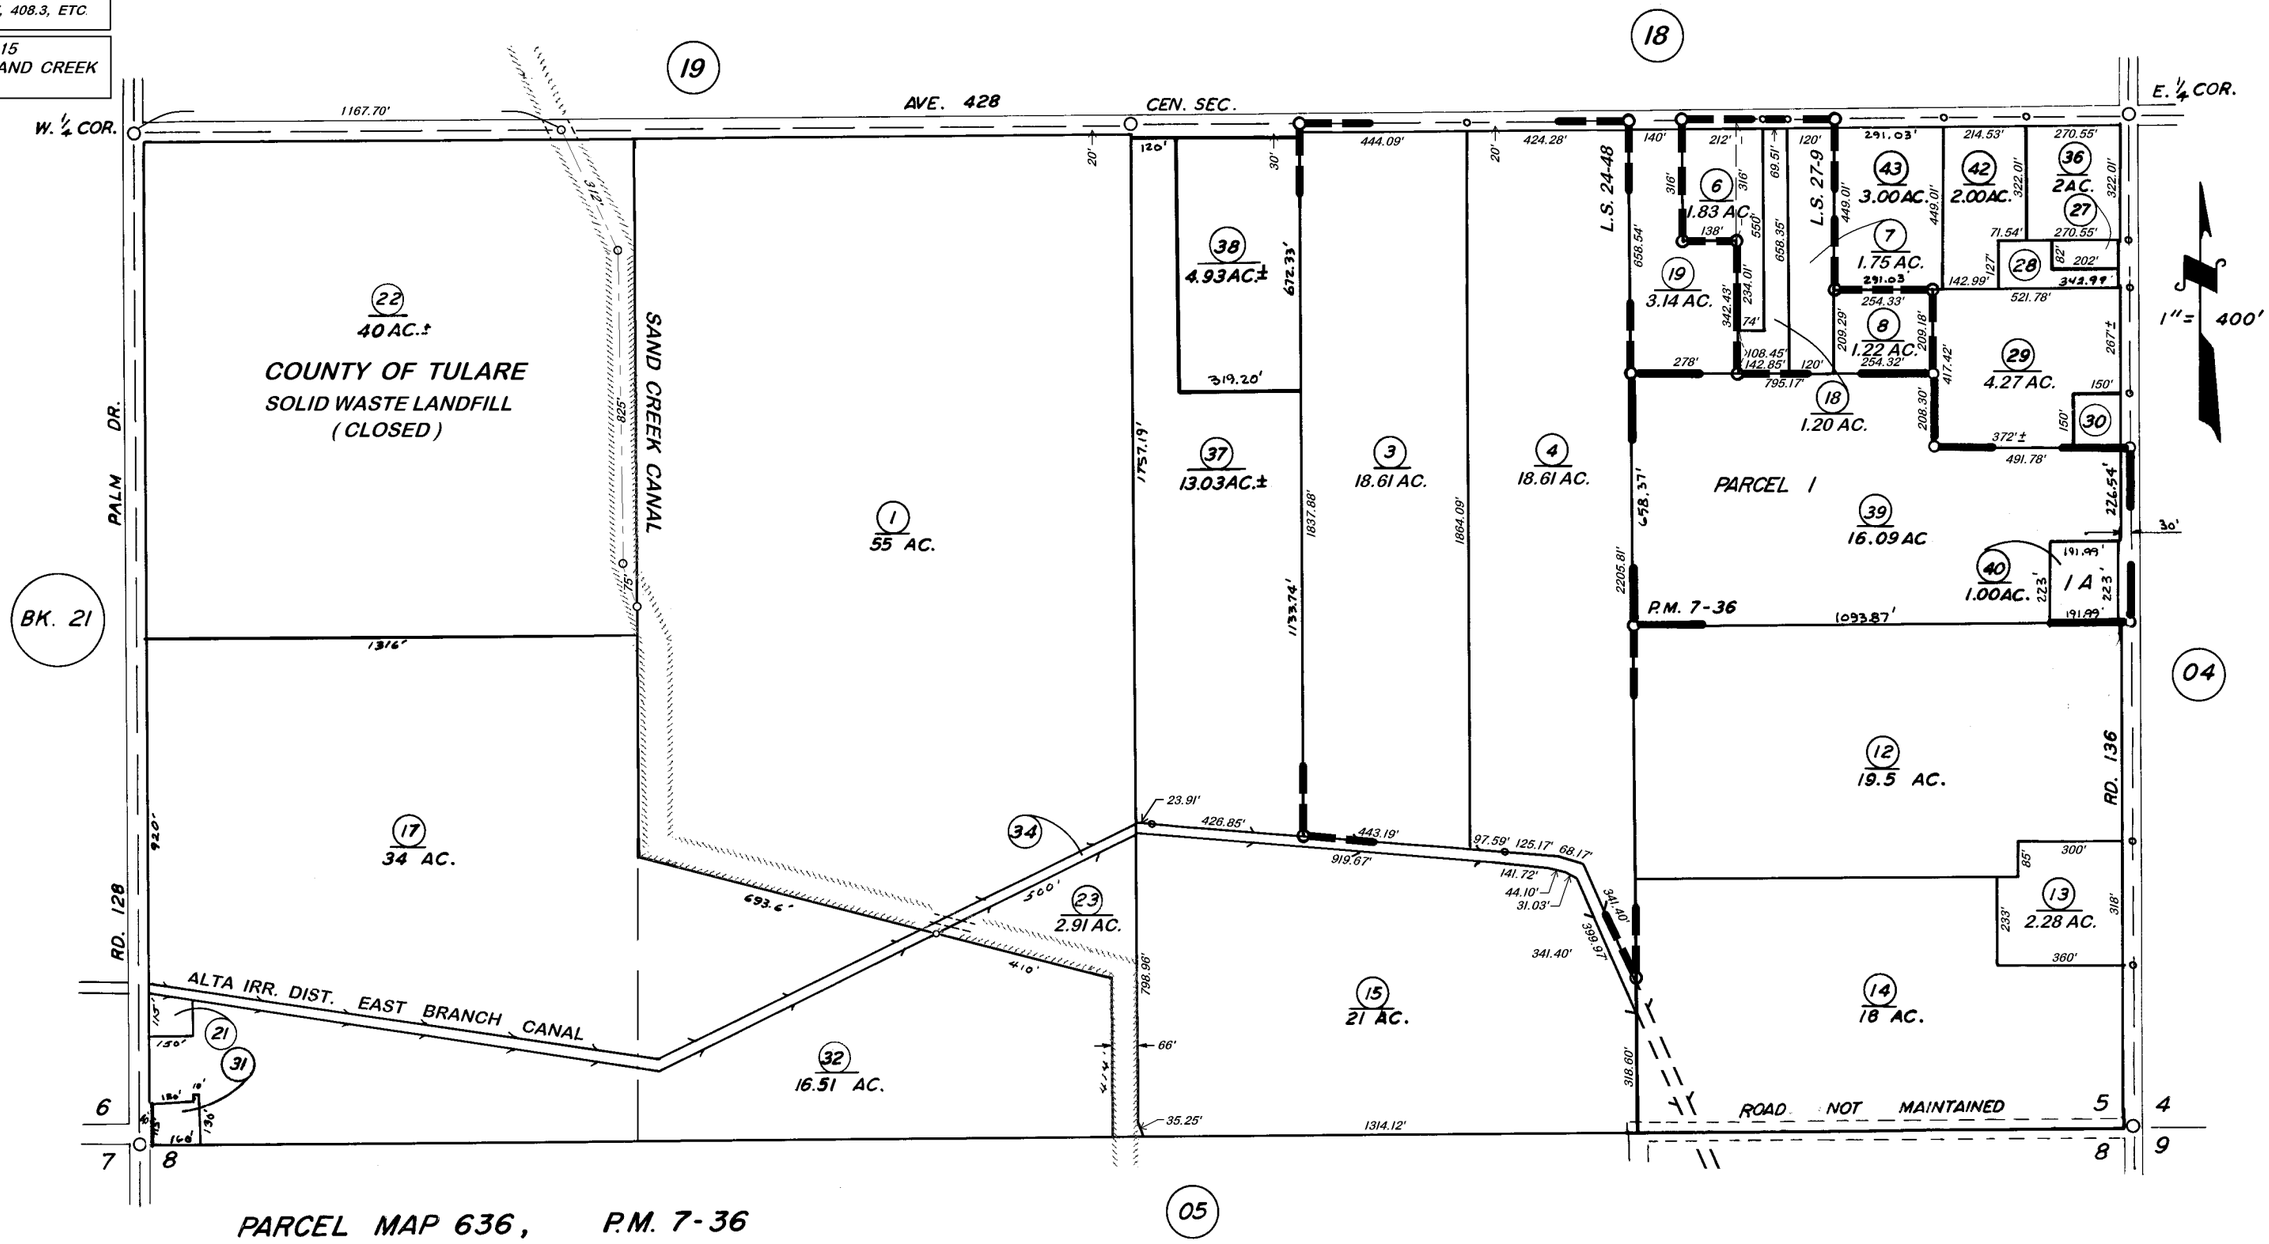

PARCEL MAP 636, P.M. 7-36
RECORD OF SURVEY, L.S. 24-48
RECORD OF SURVEY, L.S. 27-9

VICINITY OF OROSI
ASSESSOR'S MAPS BK. 025, PG. 02
COUNTY OF TULARE, CALIF.

NOTE — ASSESSOR'S BLOCK NUMBERS SHOWN IN ELLIPSES
ASSESSOR'S PARCEL NUMBERS SHOWN IN CIRCLES