S1/2 OF NW1/4 SEC.5, T.16S., R.25E., M.D.B.&M.

Tax Area Codes 025–19
068–015

DISCLAIMER

THIS MAP WAS PREPARED FOR LOCAL PROPERTY ASSESSMENT PURPOSES ONLY AND THE PARCELS SHOWN HEREON MAY NOT COMPLY WITH STATE AND LOCAL SUBDIVISION ORDINANCES, AND NO LIABILITY IS ASSUMED FOR THE USE OF THE INFORMATION SHOWN HEREON. R & T CODE SEC. 327, 408.3, ETC.

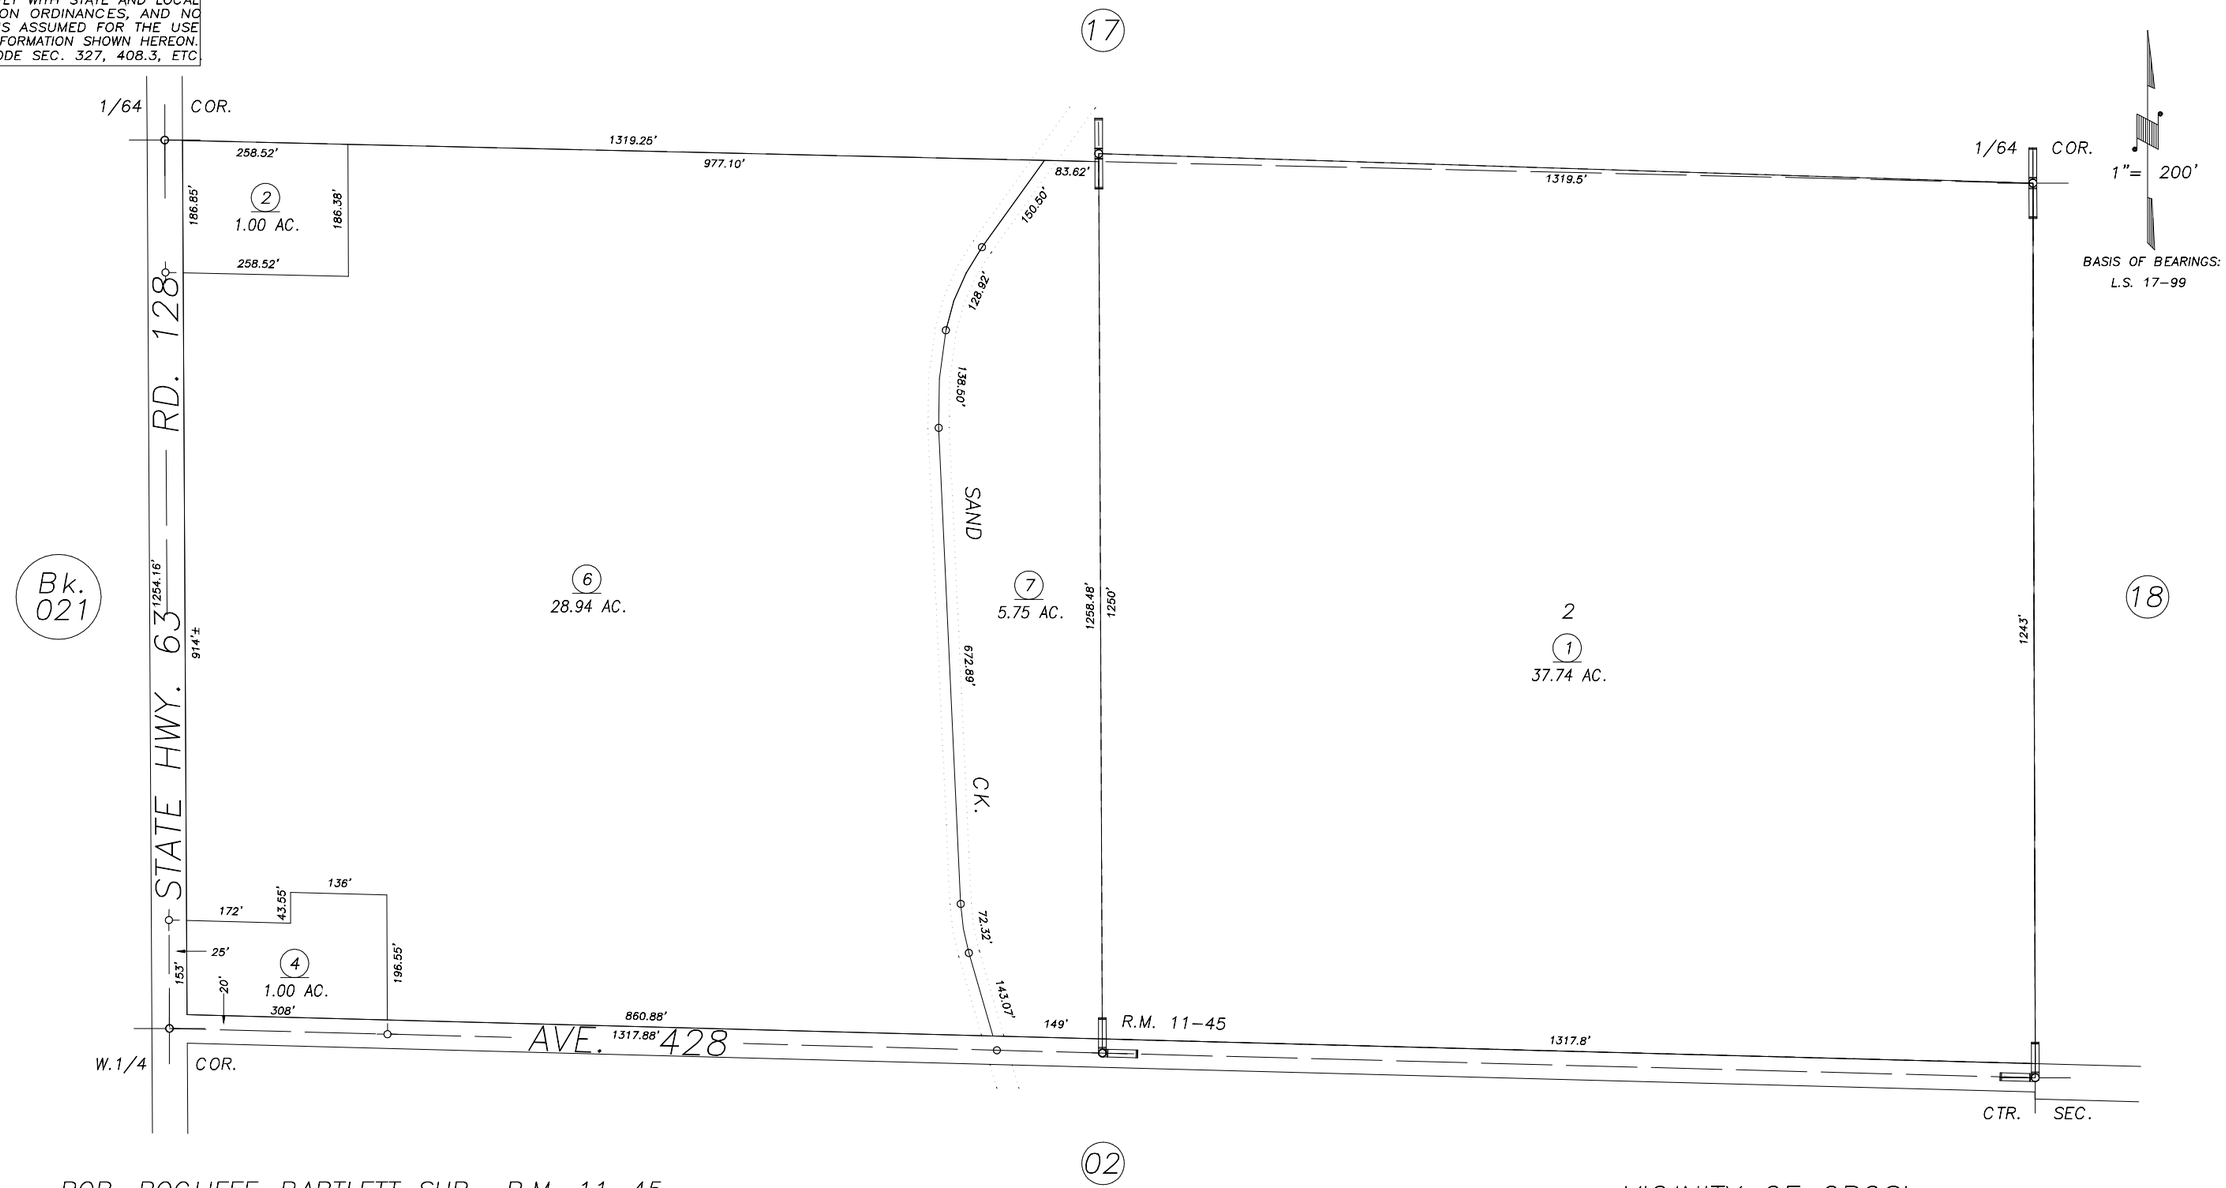

POR. ROCLIFFE–BARTLETT SUB., R.M. 11–45

VICINITY OF OROSI
ASSESSOR'S MAPS BK.025 , PG.19
COUNTY OF TULARE, CALIFORNIA, U.S.A.

NOTE: Assessor's Parcel Numbers Shown in Circles (1)
Assessor's Block Numbers Shown in Elipses (123)

REVISION	DATE	TECH
2014–0037078	03/12/2015	NFL