DISCLAIMER

THIS MAP WAS PREPARED FOR LOCAL PROPERTY ASSESSMENT PURPOSES ONLY. THE PARCESL SHOWN HEREON MAY NOT COMPLY WITH STATE AND LOCAL SUBDIVISION ORDINANCES. NO LIABILITY IS ASSUMED FOR THE USE OF THE INFORMATION HEREON. R & T CODE SEC. 327, 408.3, ETC.

REVISED: 2016-0048629
REASON: 09/09/2016
CAD TECH: ARL

S½ OF SEC. 30, T. 16 S., R. 23 E., M.D.B.&M.

TAX CODE AREA
099-001
100-004

028-09

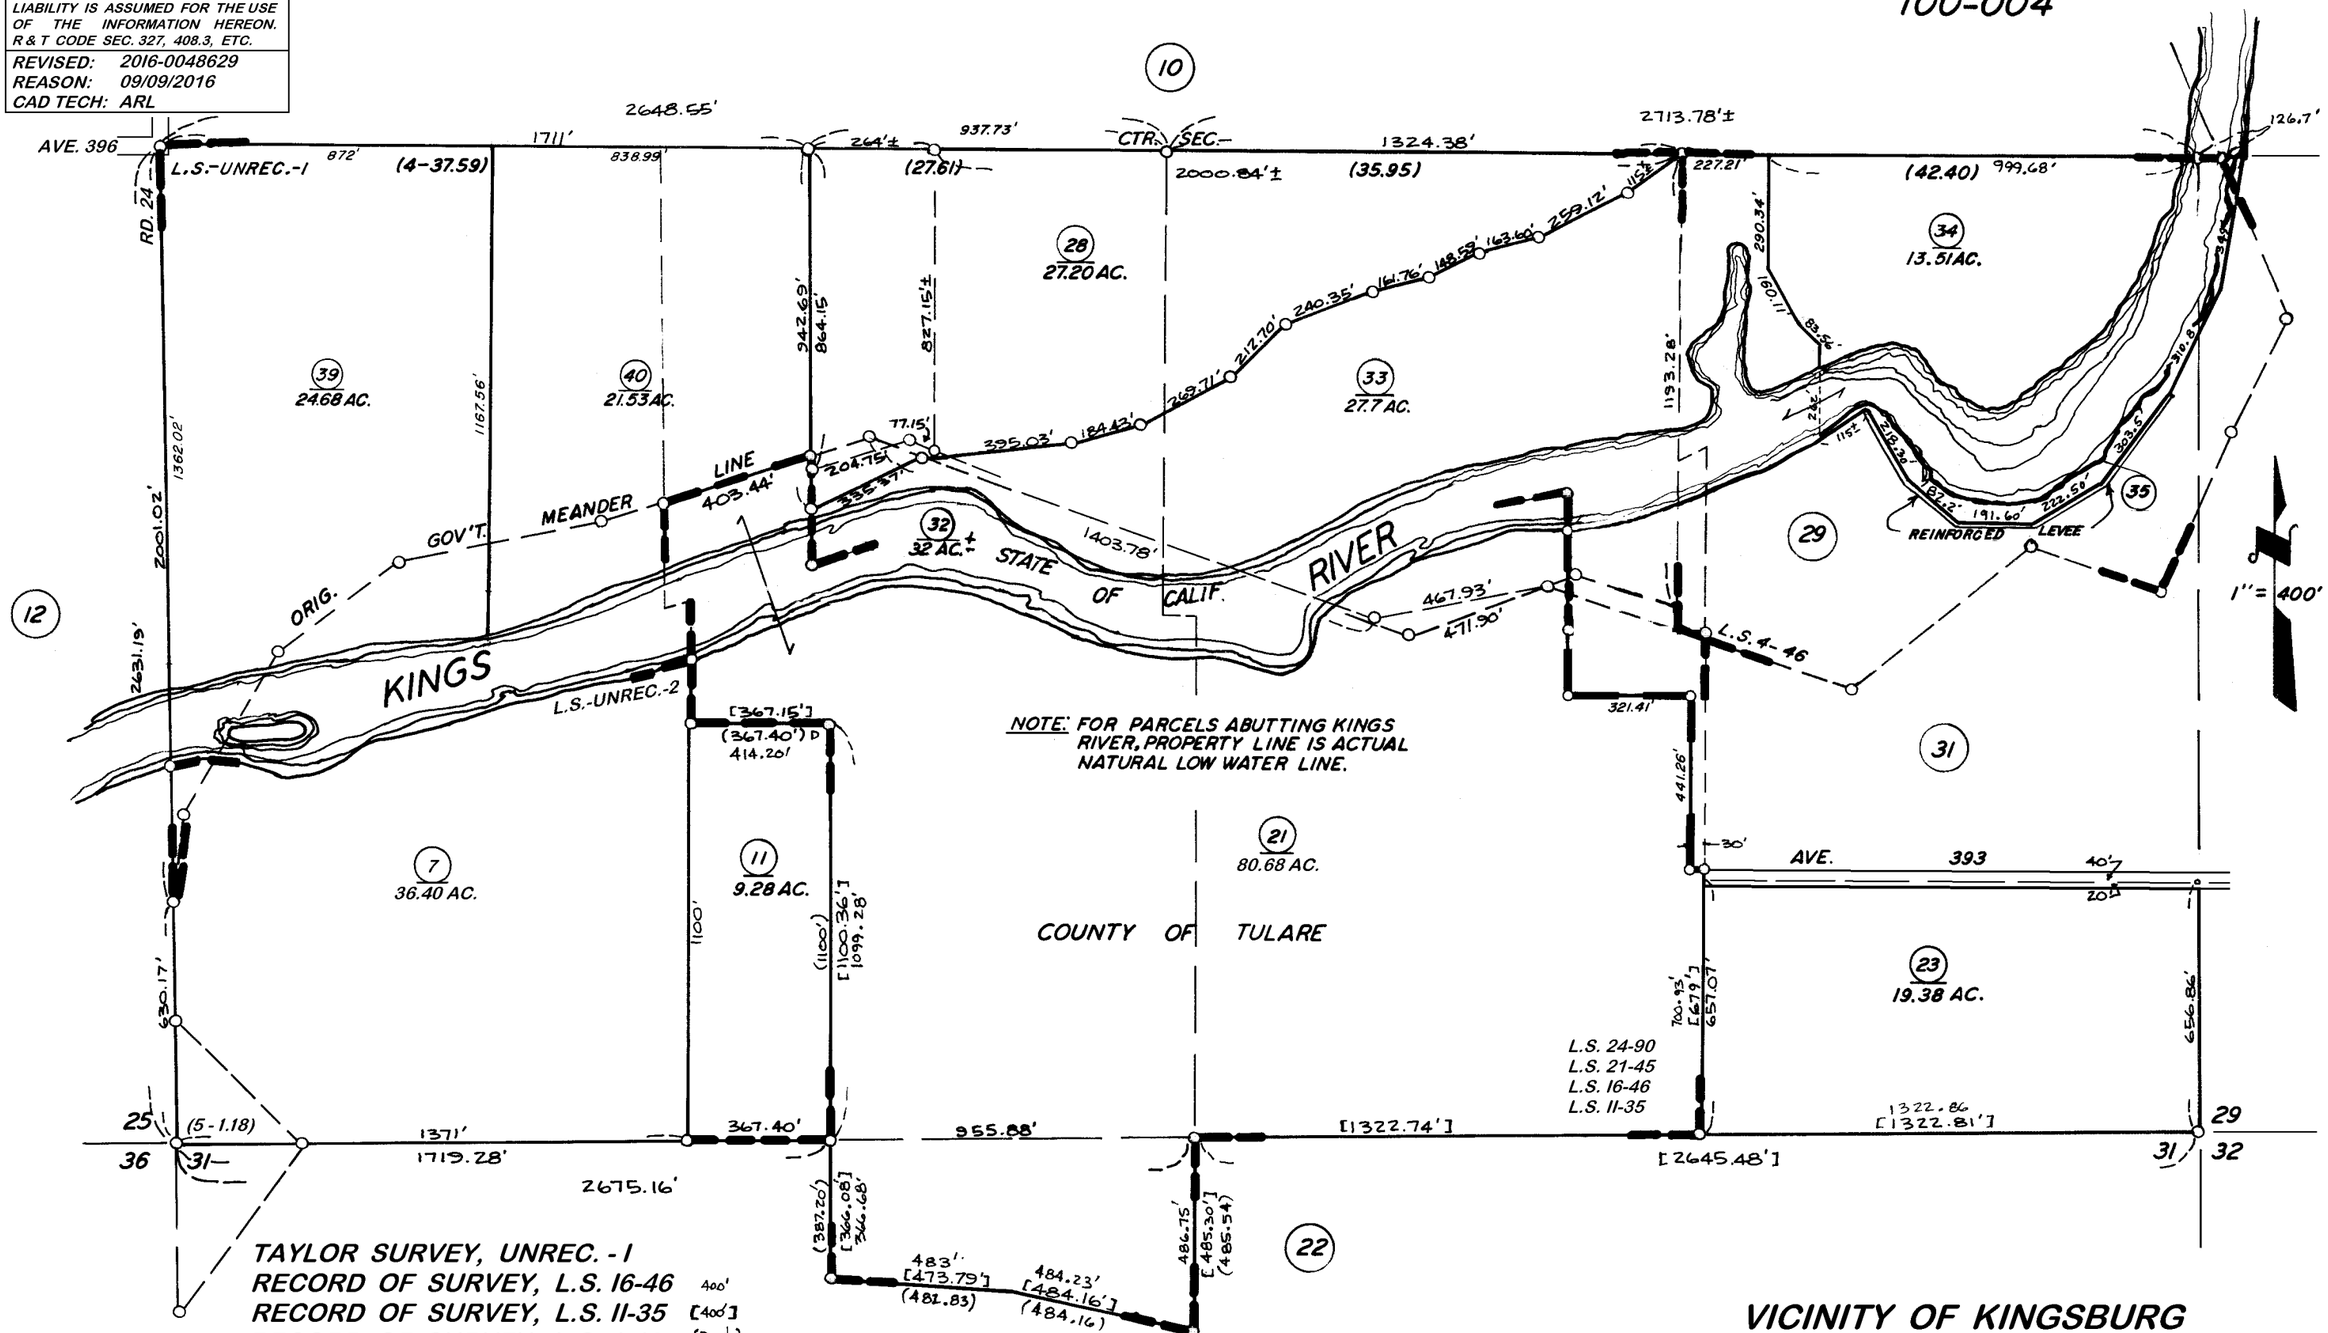

NOTE: FOR PARCELS ABUTTING KINGS RIVER, PROPERTY LINE IS ACTUAL NATURAL LOW WATER LINE.

TAYLOR SURVEY, UNREC. - I
RECORD OF SURVEY, L.S. 16-46 400'
RECORD OF SURVEY, L.S. 11-35 [400']
RECORD OF SURVEY, L.S. 4-46 (Deed)
POR. CITY OF KINGSBURG SURVEY, UNREC.-2
RECORD OF SURVEY, L.S. 21-45
RECORD OF SURVEY, L.S. 24-90

VICINITY OF KINGSBURG

ASSESSOR'S MAPS BK. 028, PG. 09.
COUNTY OF TULARE, CALIF.

NOTE — ASSESSOR'S BLOCK NUMBERS SHOWN IN ELLIPSES
ASSESSOR'S PARCEL NUMBERS SHOWN IN CIRCLES