DISCLAIMER

THIS MAP WAS PREPARED FOR LOCAL PROPERTY ASSESSMENT PURPOSES ONLY. THE PARCELS SHOWN HEREON MAY NOT COMPLY WITH STATE AND LOCAL SUBDIVISION ORDINANCES. NO LIABILITY IS ASSUMED FOR THE USE OF THE INFORMATION HEREON. R & T CODE SEC. 327, 408.3, ETC.

REVISED: 08/24/2015
REASON: 2015-0019469
CAD TECH: ASG

S 1/2 OF SE 1/4 , SEC. 26 , T. 16 S. , R. 22 E. , M. D. B. & M.

TAX CODE AREA 28-15
99-001

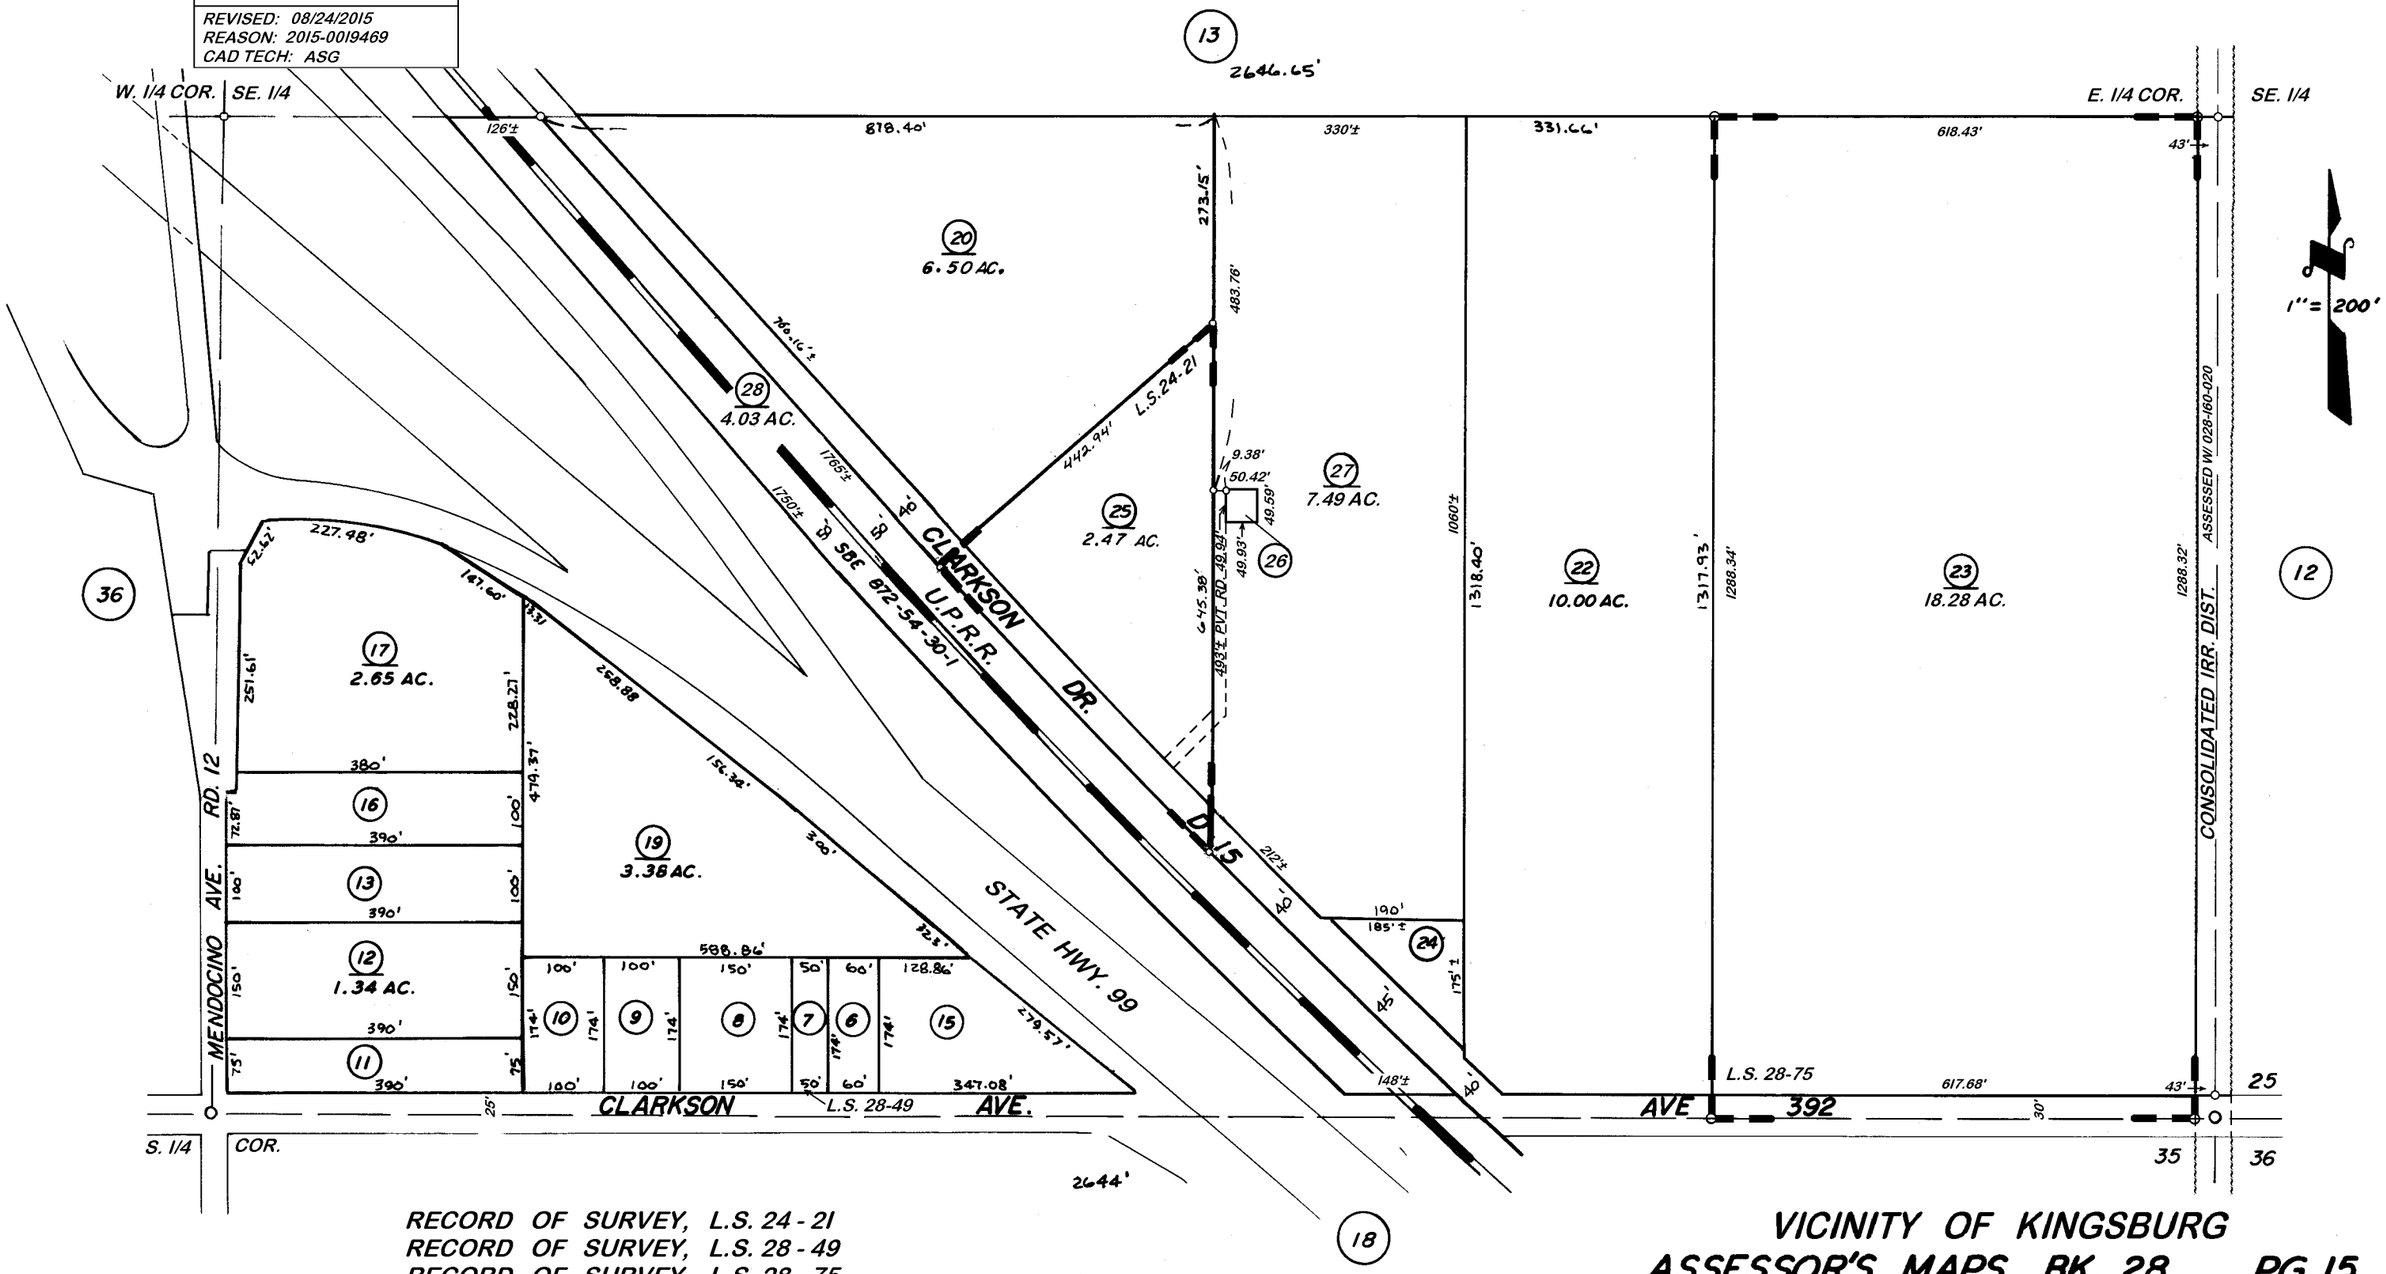

RECORD OF SURVEY, L.S. 24 - 21
RECORD OF SURVEY, L.S. 28 - 49
RECORD OF SURVEY, L.S. 28 - 75

VICINITY OF KINGSBURG
ASSESSOR'S MAPS BK. 28 PG. 15
COUNTY OF TULARE, CALIF.

NOTE—ASSESSOR'S BLOCK NUMBERS SHOWN IN ELLIPSES
ASSESSOR'S PARCEL NUMBERS SHOWN IN CIRCLES