DISCLAIMER

THIS MAP WAS PREPARED FOR LOCAL PROPERTY ASSESSMENT PURPOSES ONLY. THE PARCESL SHOWN HEREON MAY NOT COMPLY WITH STATE AND LOCAL SUBDIVISION ORDINANCES. NO LIABILITY IS ASSUMED FOR THE USE OF THE INFORMATION HEREON. R & T CODE SEC. 327, 408.3, ETC.

REVISED: 02/05/2015
REASON: 2014-0065572
CAD TECH: LLB

N½ SEC. 31, T.16S., R.23E., M.D.B.&M.

TAX CODE AREA 028-22
100-004

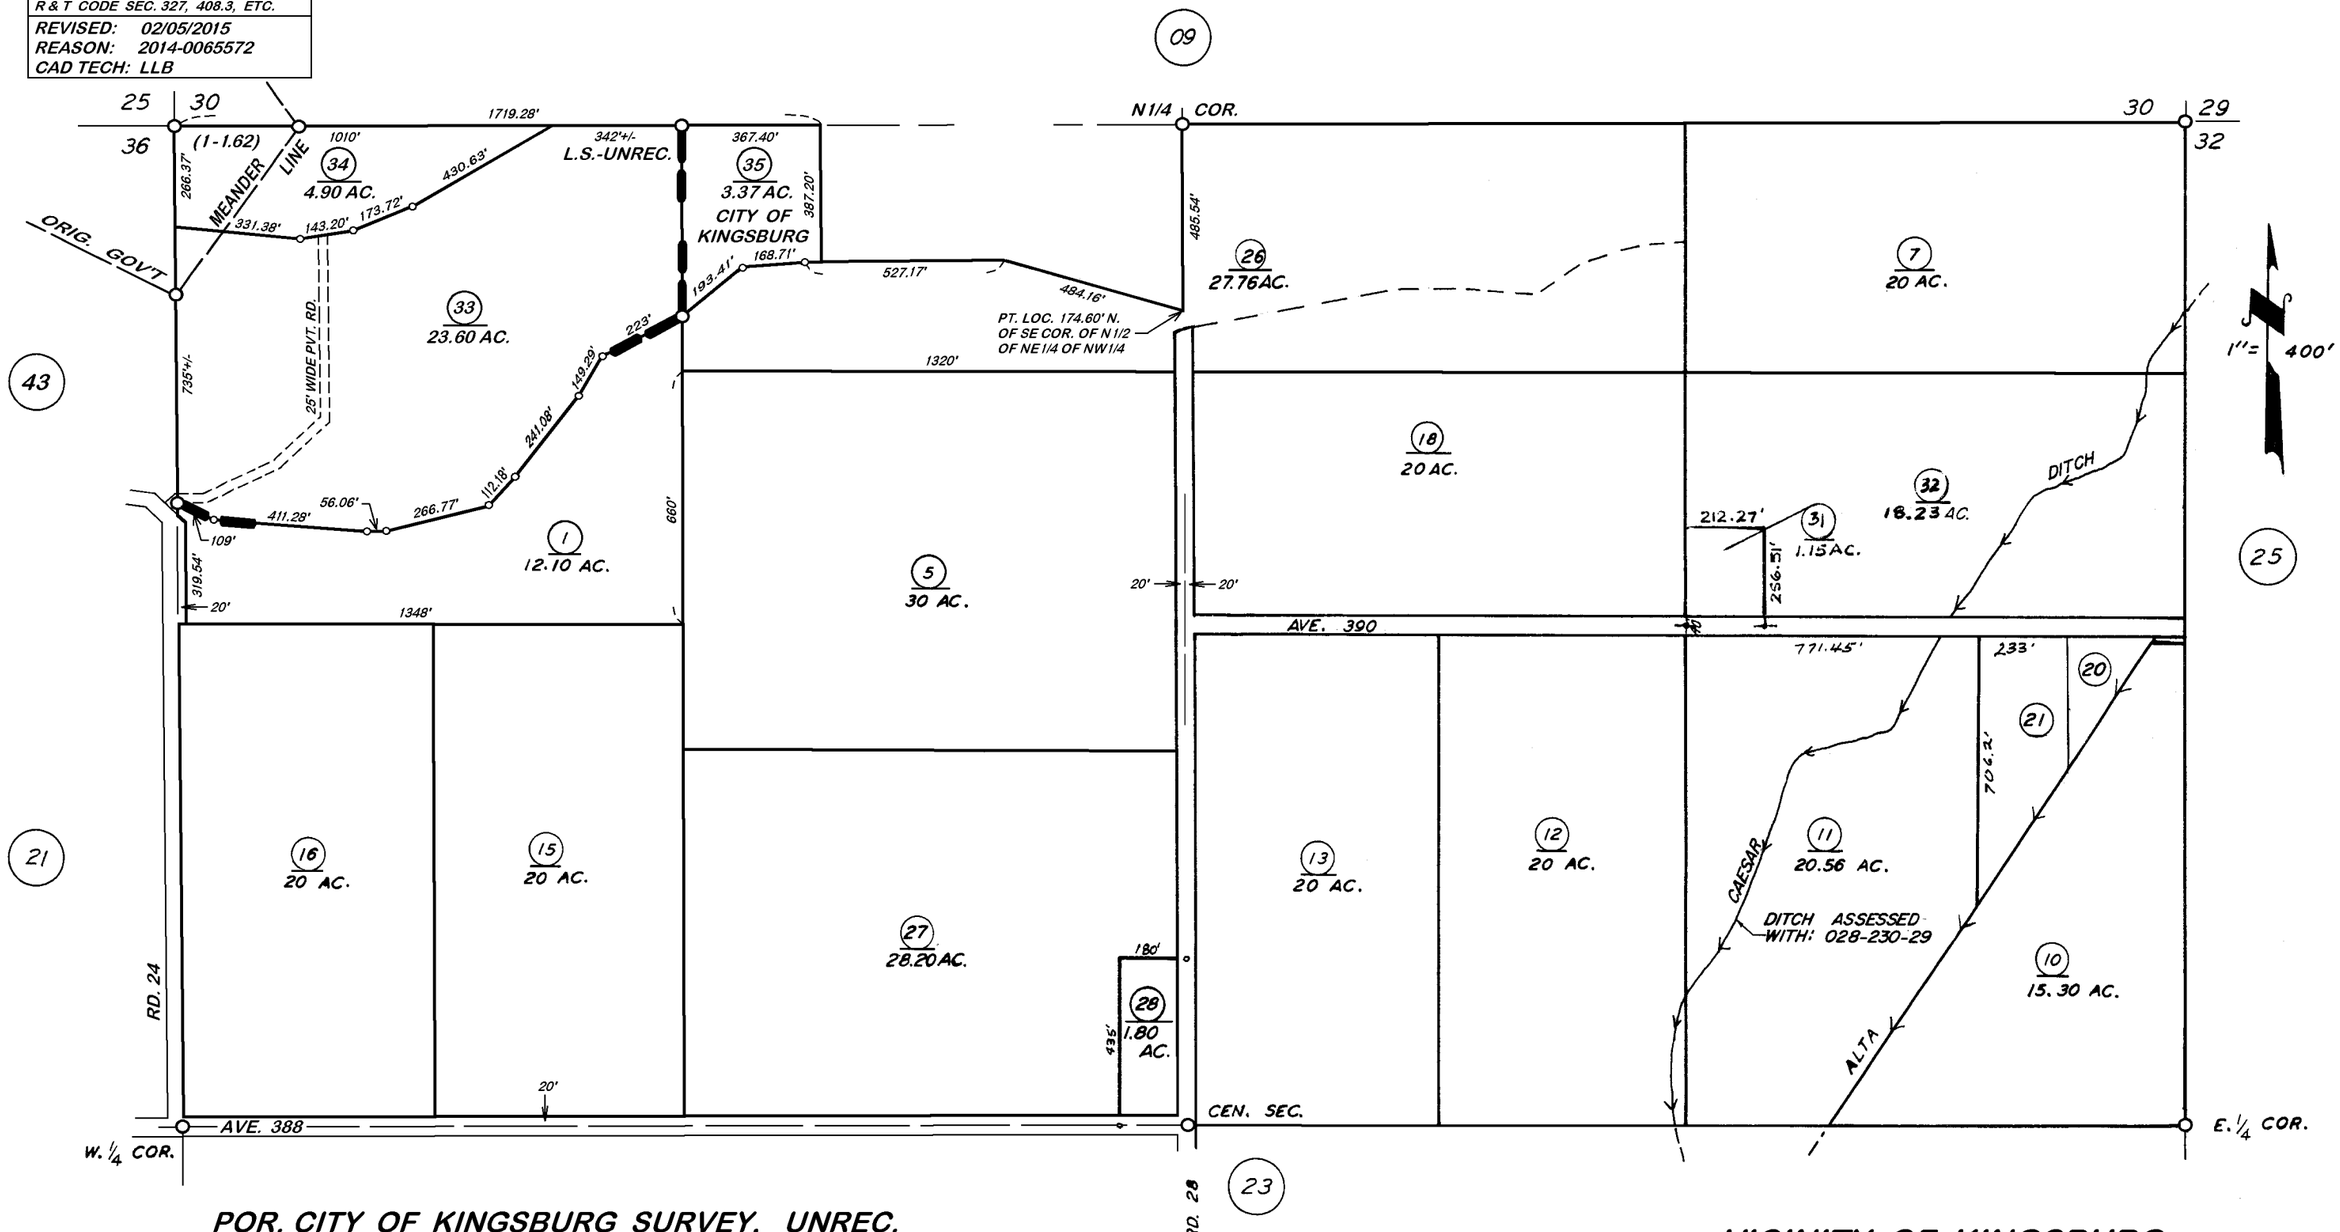

POR. CITY OF KINGSBURG SURVEY, UNREC.

VICINITY OF KINGSBURG

ASSESSOR'S MAPS BK. 028, PG. 22.
COUNTY OF TULARE, CALIF.

NOTE — ASSESSOR'S BLOCK NUMBERS SHOWN IN ELLIPSES
ASSESSOR'S PARCEL NUMBERS SHOWN IN CIRCLES