DISCLAIMER

THIS MAP WAS PREPARED FOR LOCAL PROPERTY ASSESSMENT PURPOSES ONLY. THE PARCELS SHOWN HEREON MAY NOT COMPLY WITH STATE AND LOCAL SUBDIVISION ORDINANCES. NO LIABILITY IS ASSUMED FOR THE USE OF THE INFORMATION HEREON. R & T CODE SEC. 327, 408.3, ETC.

REVISED: 10/08/2015
REASON: 2007-0087566
CAD TECH: NFL

N 1/2 SEC. 21, T.16S., R.24E., M. D. B. & M.

TAX CODE AREA 030-13
072-000

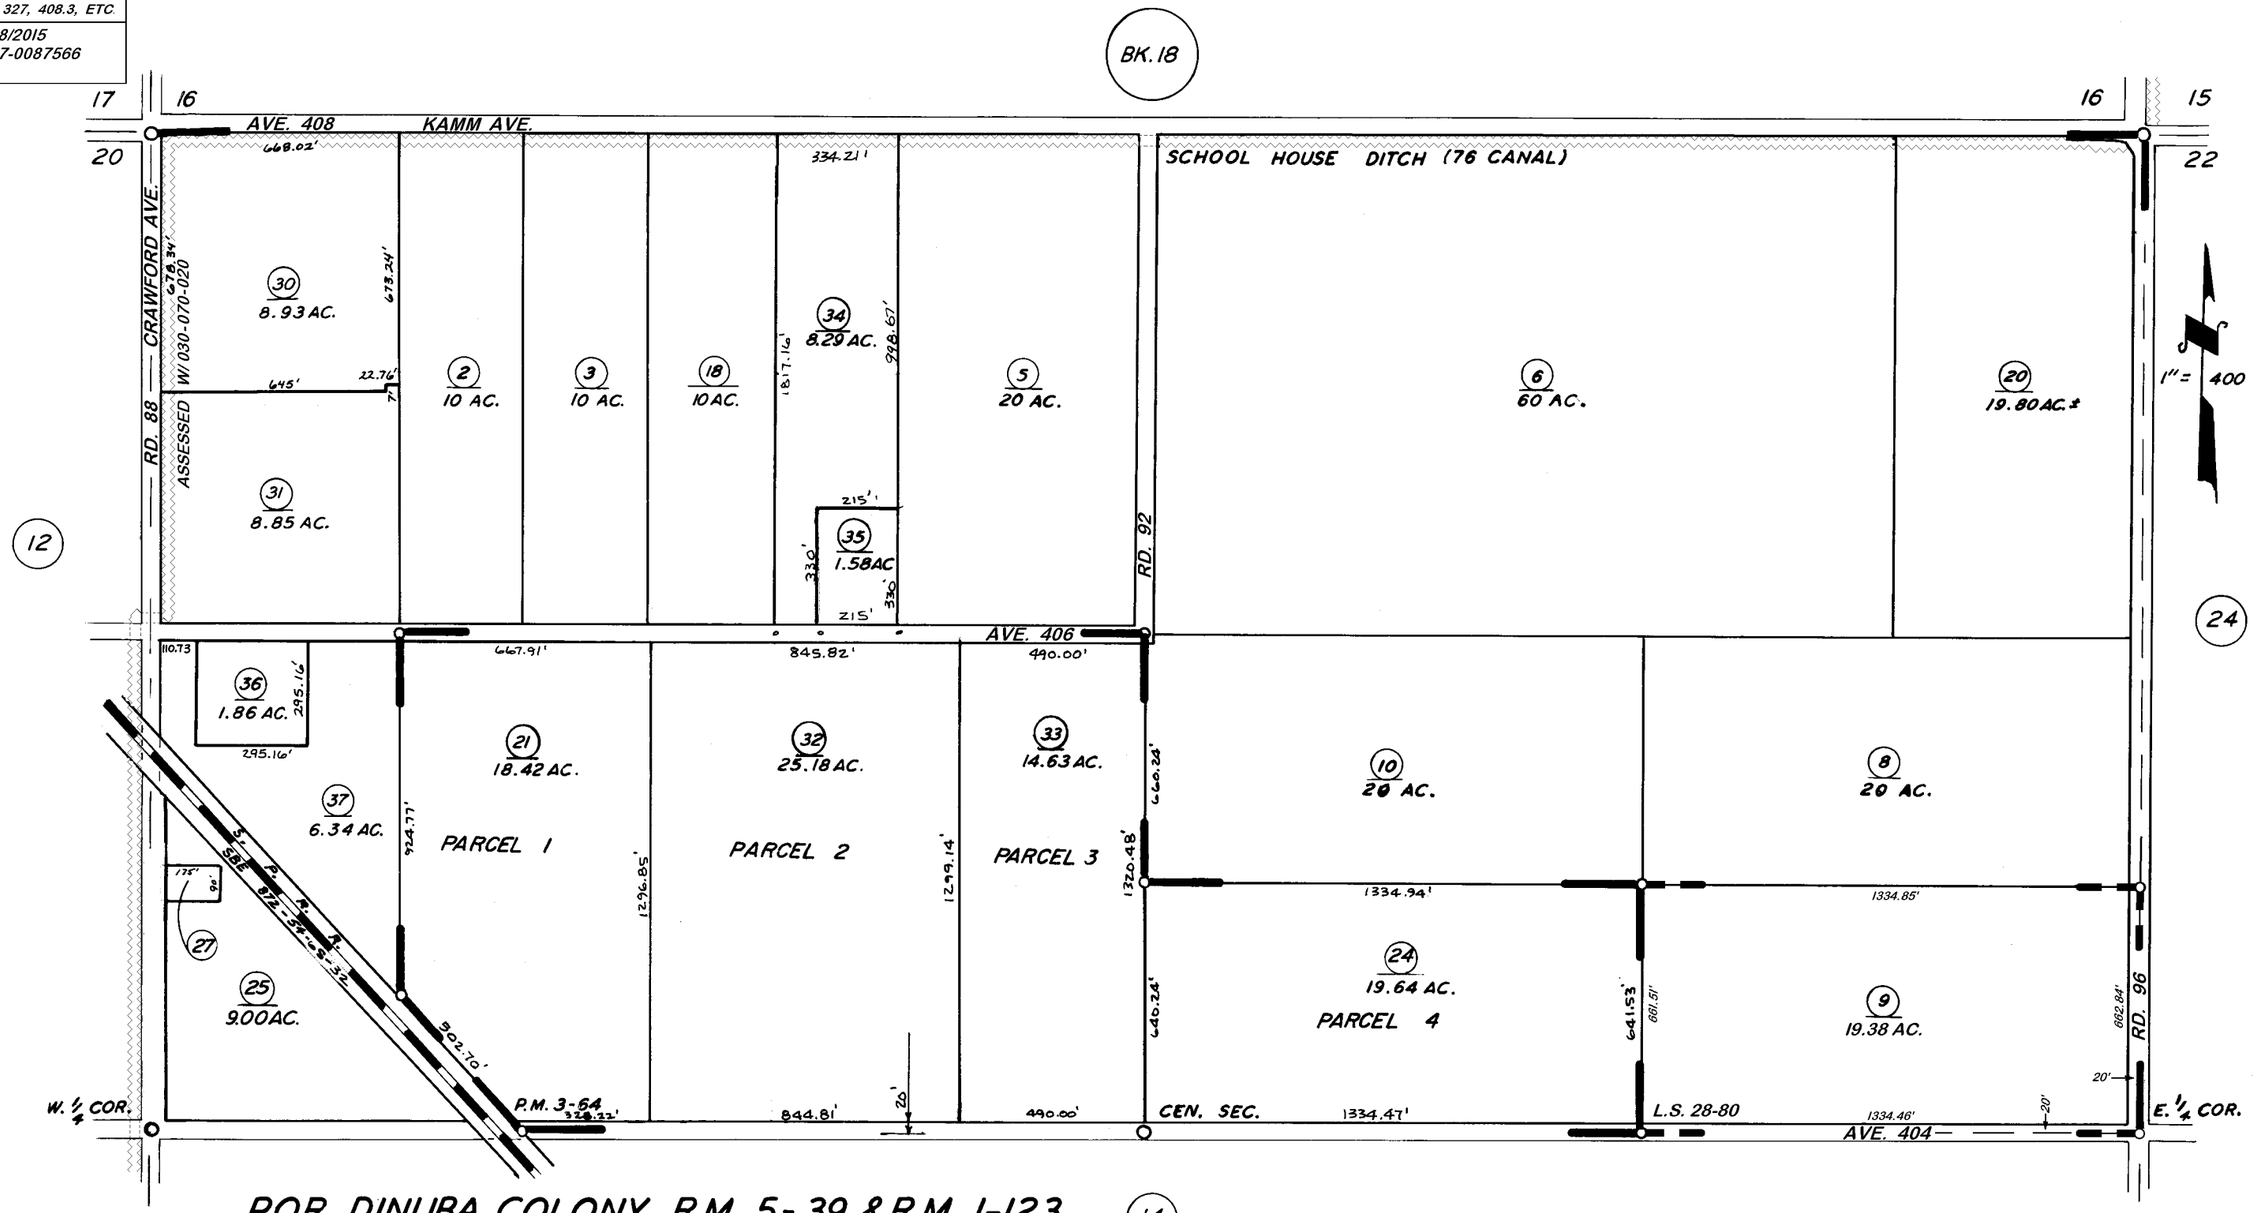

POR. DINUBA COLONY R.M. 5-39 & R.M. 1-123
PARCEL MAP 264, P.M. 3-64
RECORD OF SURVEY, L.S. 28-80

ASSESSOR'S MAPS BK. 30, PG. 13.
COUNTY OF TULARE, CALIF.

NOTE - ASSESSOR'S BLOCK NUMBERS SHOWN IN ELLIPSES
ASSESSOR'S PARCEL NUMBERS SHOWN IN CIRCLES