S1/2 OF NE1/4 OF NW1/4 SEC.16, T.17S., R.23E., M.D.B.&M.

Tax Area Codes 148–001 148–009

040–07

DISCLAIMER

THIS MAP WAS PREPARED FOR LOCAL PROPERTY ASSESSMENT PURPOSES ONLY AND THE PARCELS SHOWN HEREON MAY NOT COMPLY WITH STATE AND LOCAL SUBDIVISION ORDINANCES, AND NO LIABILITY IS ASSUMED FOR THE USE OF THE INFORMATION SHOWN HEREON. R & T CODE SEC. 327, 408.3, ETC.

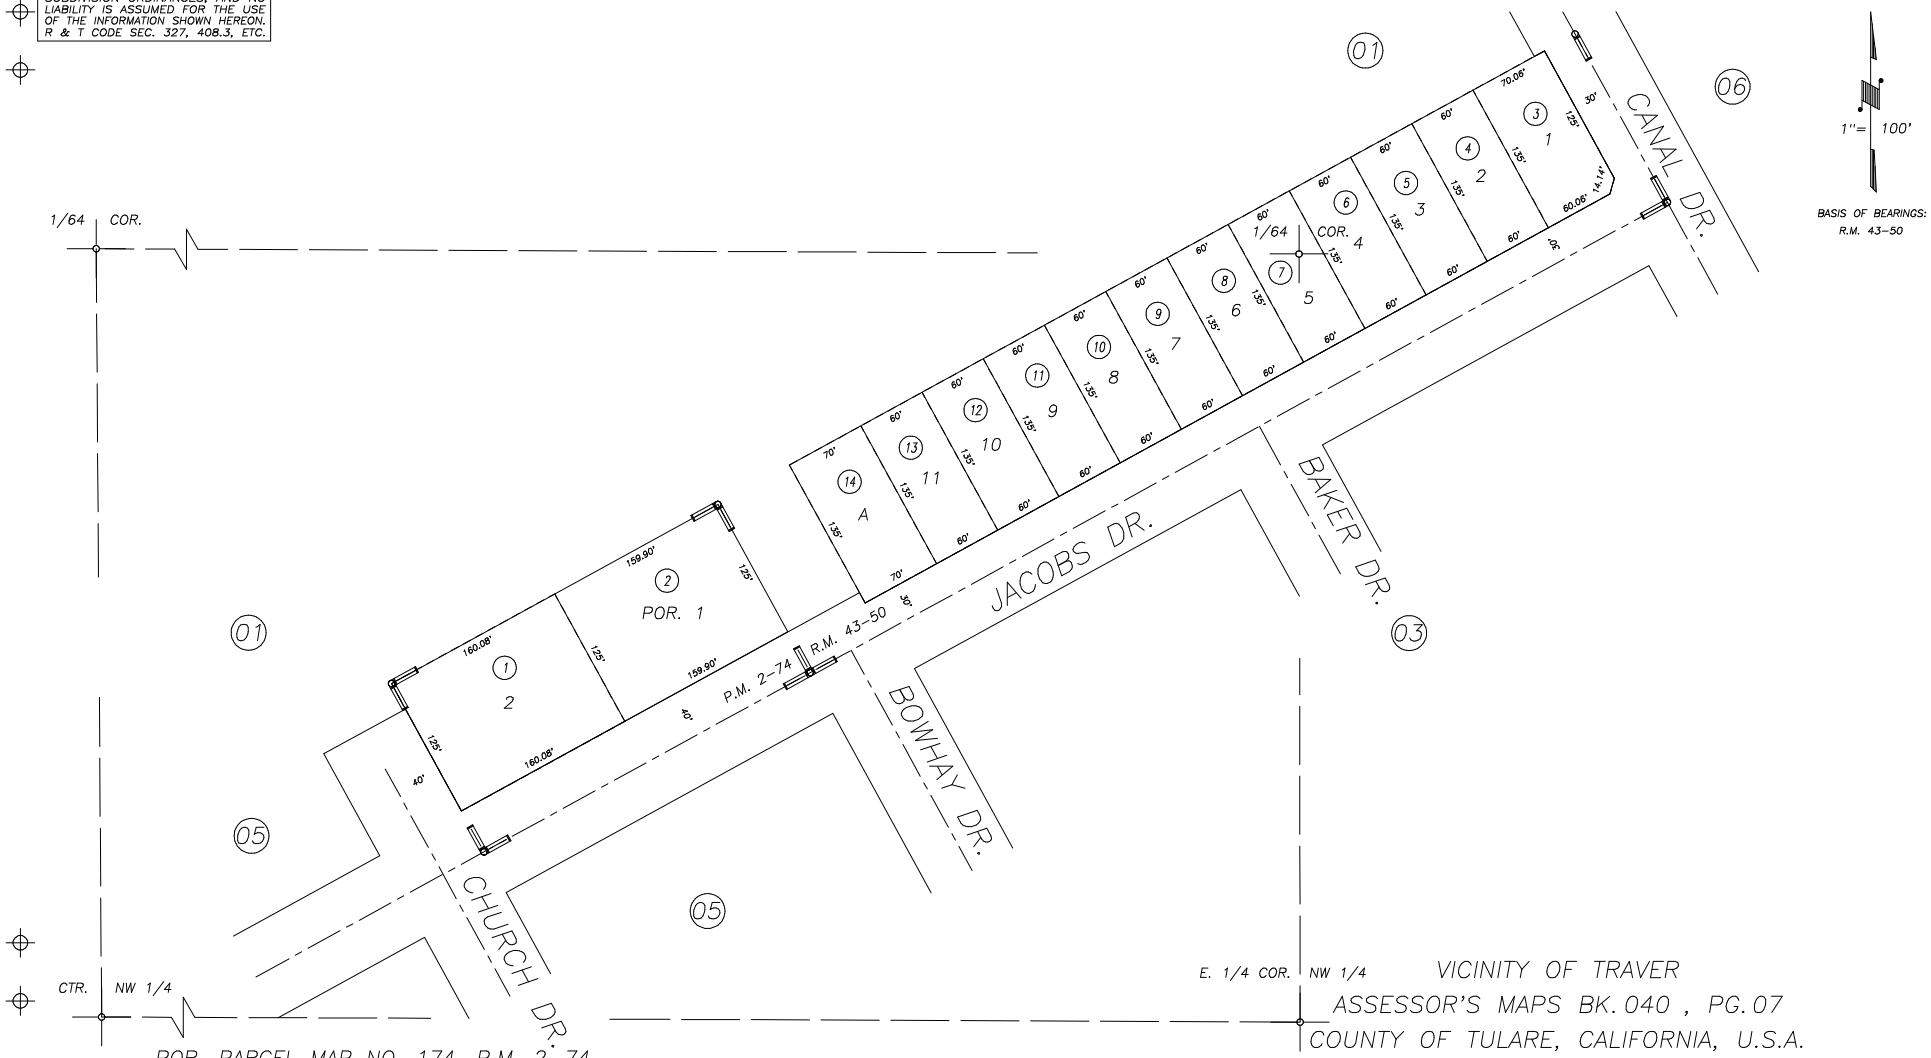

POR. PARCEL MAP NO. 174, P.M. 2–74
POR. TRACT NO. 830, R.M. 43–50

VICINITY OF TRAVER
ASSESSOR'S MAPS BK. 040 , PG. 07
COUNTY OF TULARE, CALIFORNIA, U.S.A.

NOTE: Assessor's Parcel Numbers Shown in Circles (1) (123)
Assessor's Block Numbers Shown in Elipses

REVISION	DATE	TECH
2014–0056991	11/12/2014	ARP