DISCLAIMER

THIS MAP WAS PREPARED FOR LOCAL PROPERTY ASSESSMENT PURPOSES ONLY. THE PARCESL SHOWN HEREON MAY NOT COMPLY WITH STATE AND LOCAL SUBDIVISION ORDINANCES. NO LIABILITY IS ASSUMED FOR THE USE OF THE INFORMATION HEREON. R & T CODE SEC. 327, 408.3, ETC.

REVISED: 03/25/2016
REASON: 2015-0075148
CAD TECH: LLB

E. POR. OF NW¼ OF NW¼ SEC 1, T. 17 S., R. 25 E., M.D.B. & M.

TAX CODE AREA 050-08
138-001

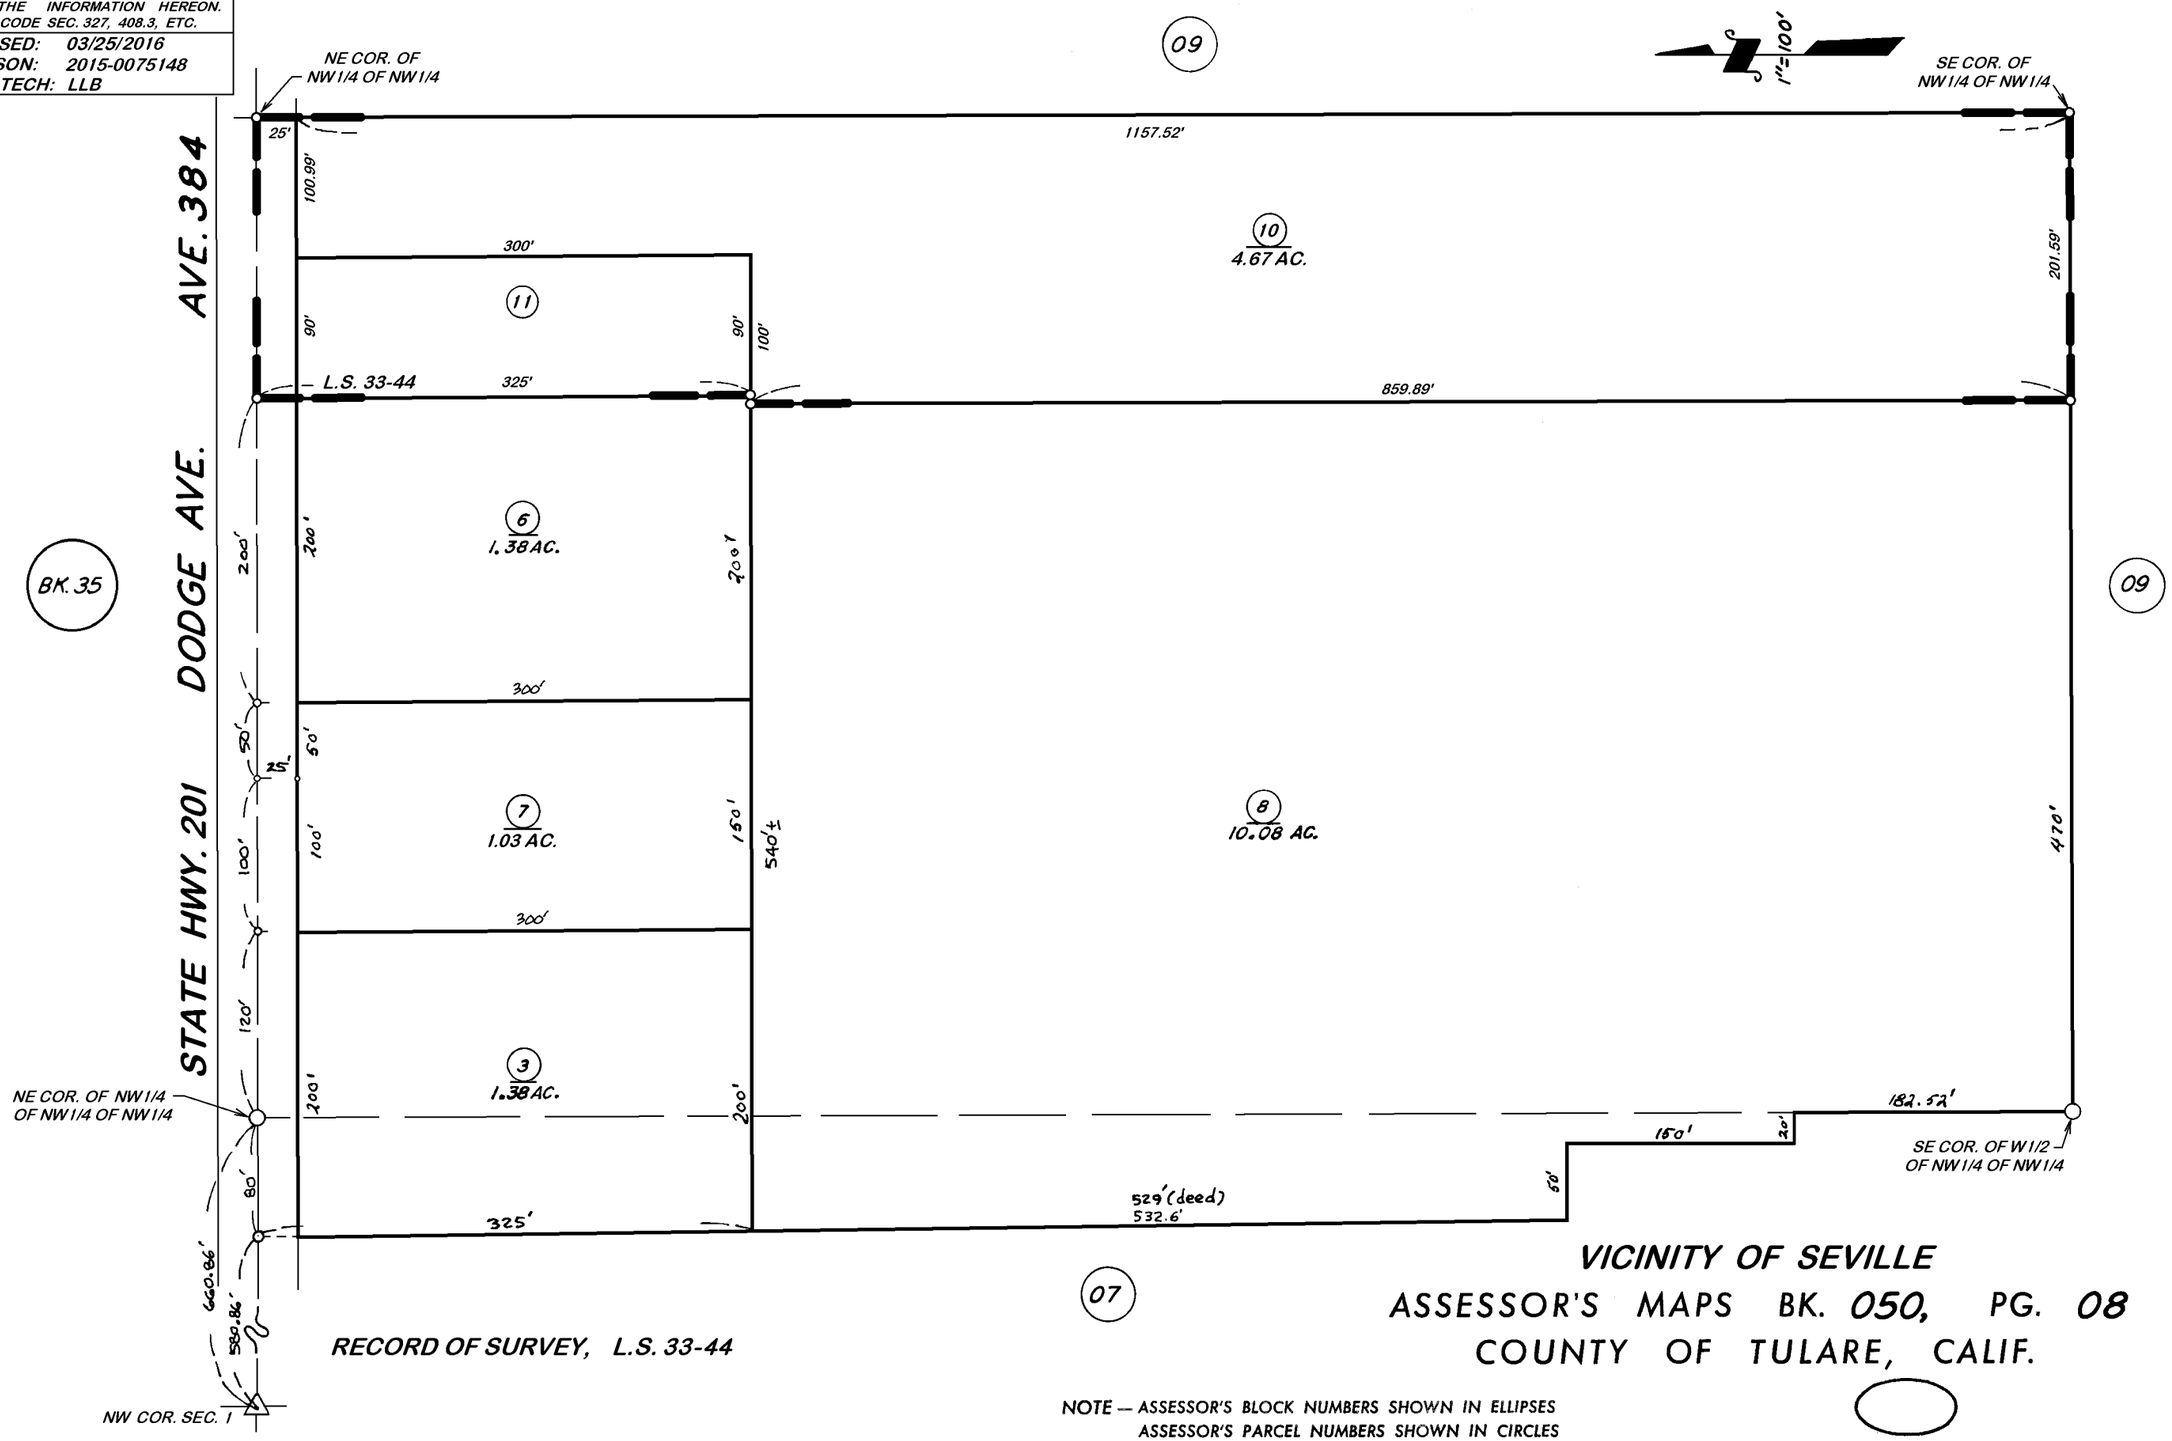

RECORD OF SURVEY, L.S. 33-44

VICINITY OF SEVILLE

ASSESSOR'S MAPS BK. 050, PG. 08
COUNTY OF TULARE, CALIF.

NOTE — ASSESSOR'S BLOCK NUMBERS SHOWN IN ELLIPSES
ASSESSOR'S PARCEL NUMBERS SHOWN IN CIRCLES