S 1/2 OF SEC. 21, T.17 S., R.25 E., M.D.B.& M.

Tax Area Code 051-05
153-086
153-090
153-096
153-100

DISCLAIMER

THIS MAP WAS PREPARED FOR LOCAL PROPERTY ASSESSMENT PURPOSES ONLY AND THE PARCELS SHOWN HEREON MAY NOT COMPLY WITH STATE AND LOCAL SUBDIVISION ORDINANCES, AND NO LIABILITY IS ASSUMED FOR THE USE OF THE INFORMATION SHOWN HEREON. R & T CODE SEC. 327, 408.3, ETC.

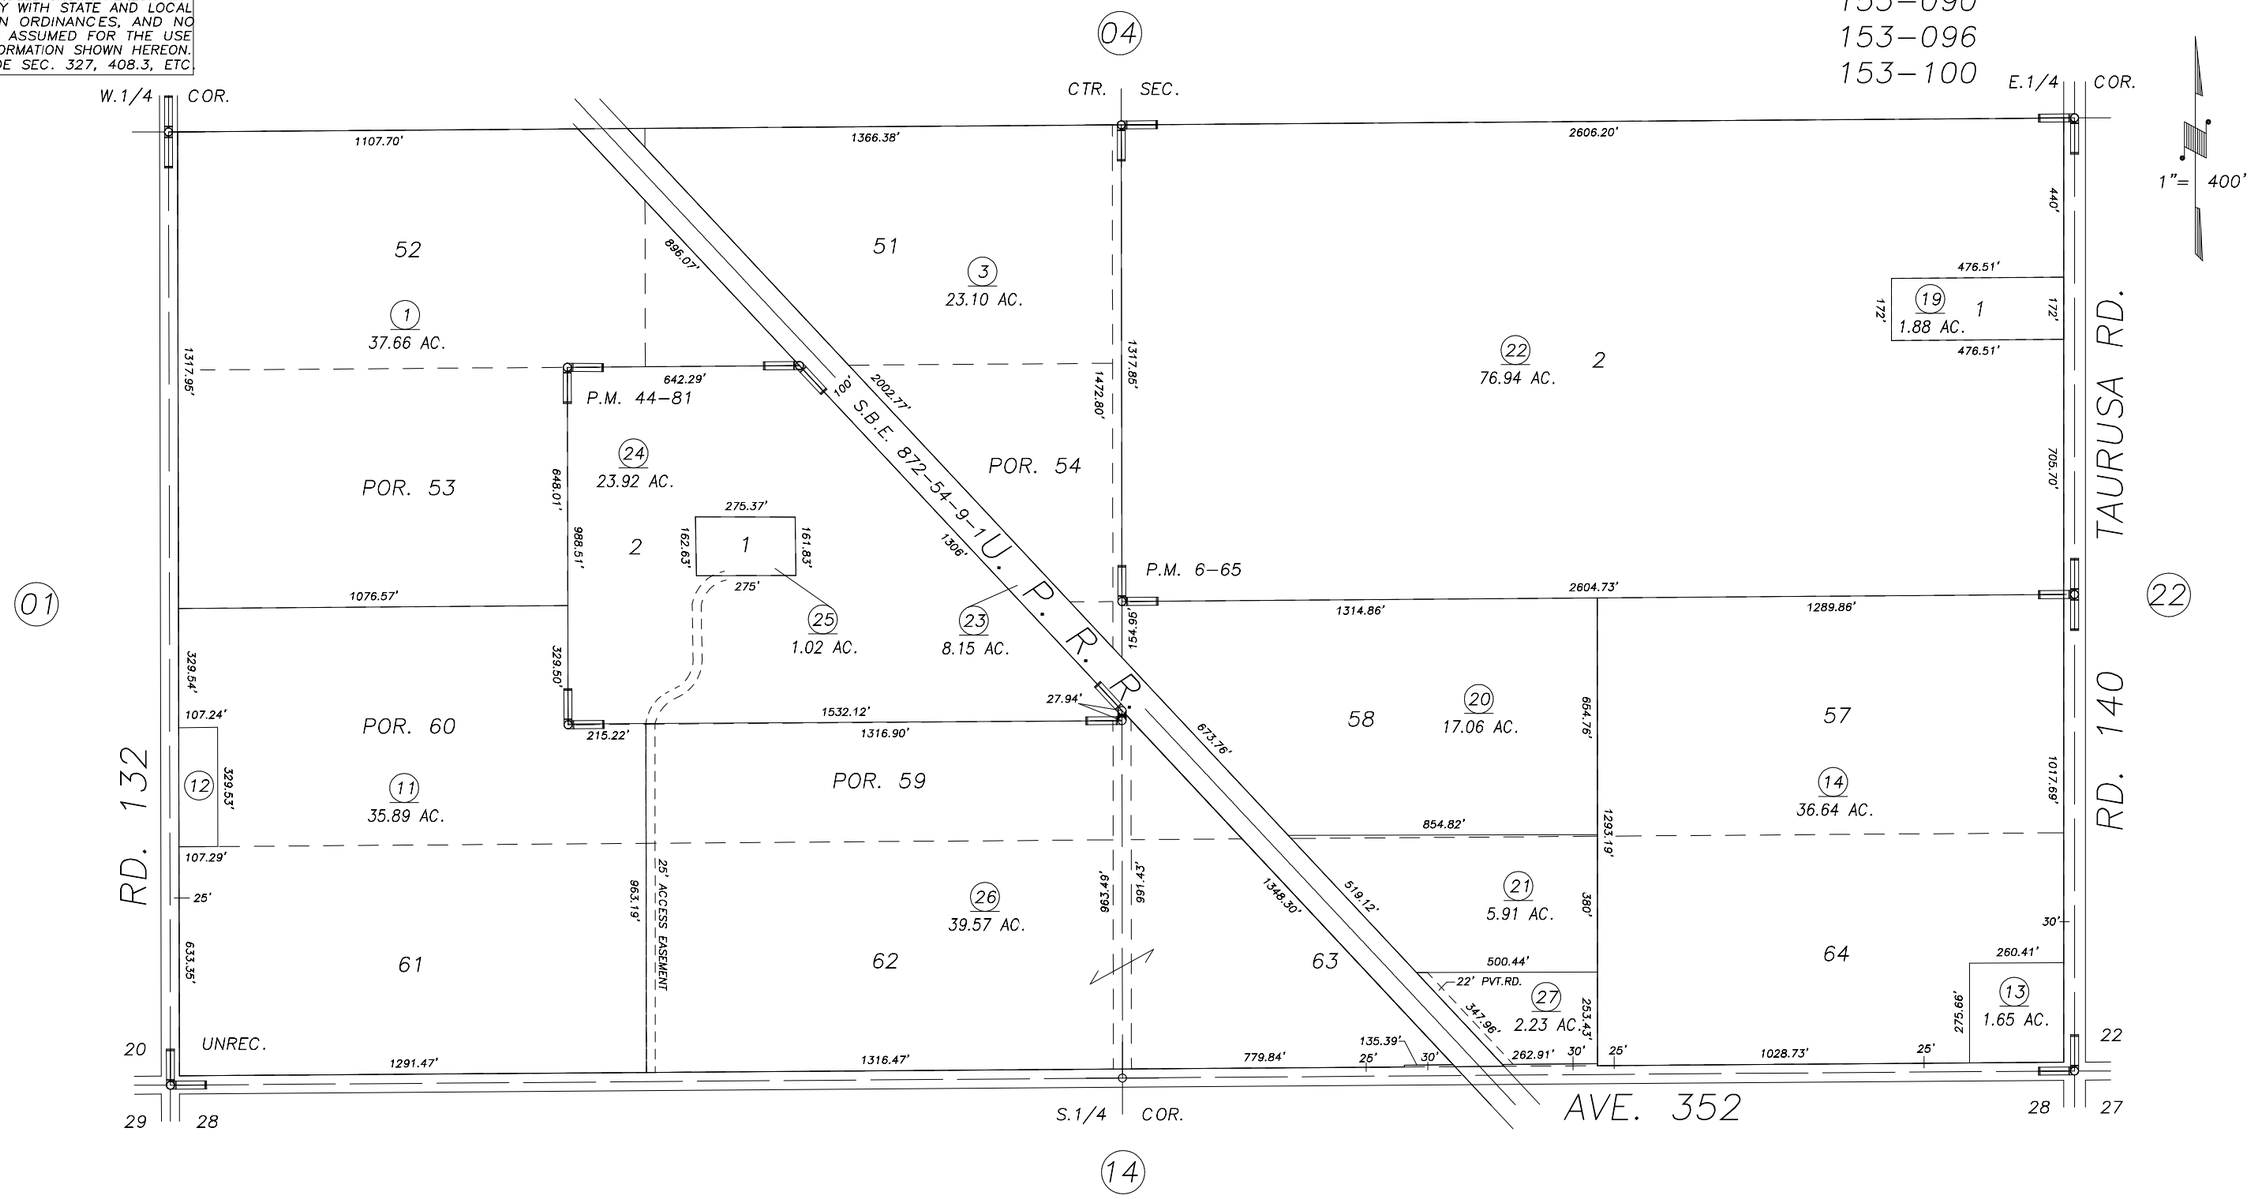

TULARE FRUITLAND COLONY TRACT, UNREC.
PARCEL MAP 565, P.M. 6-65
PARCEL MAP 4376, P.M. 44-81

VICINITY OF VISALIA
ASSESSOR'S MAPS BK.051 , PG.05
COUNTY OF TULARE, CALIFORNIA, U.S.A.

NOTE: Assessor's Parcel Numbers Shown in Circles (1)
Assessor's Block Numbers Shown in Ellipses (123)

REVISION	DATE	TECH
ADJ. PG. UPDATE	03/31/2015	ASG