DISCLAIMER

THIS MAP WAS PREPARED FOR LOCAL PROPERTY ASSESSMENT PURPOSES ONLY. THE PARCELS SHOWN HEREON MAY NOT COMPLY WITH STATE AND LOCAL SUBDIVISION ORDINANCES. NO LIABILITY IS ASSUMED FOR THE USE OF THE INFORMATION HEREON.

REVISED: 07/01/2015
REASON: 2015-0013464
CAD TECH: ASG

S½ SEC. 31, T. 17 S., R. 26 E. M.D.B. & M.

TAX CODE AREA 153-070

052-20

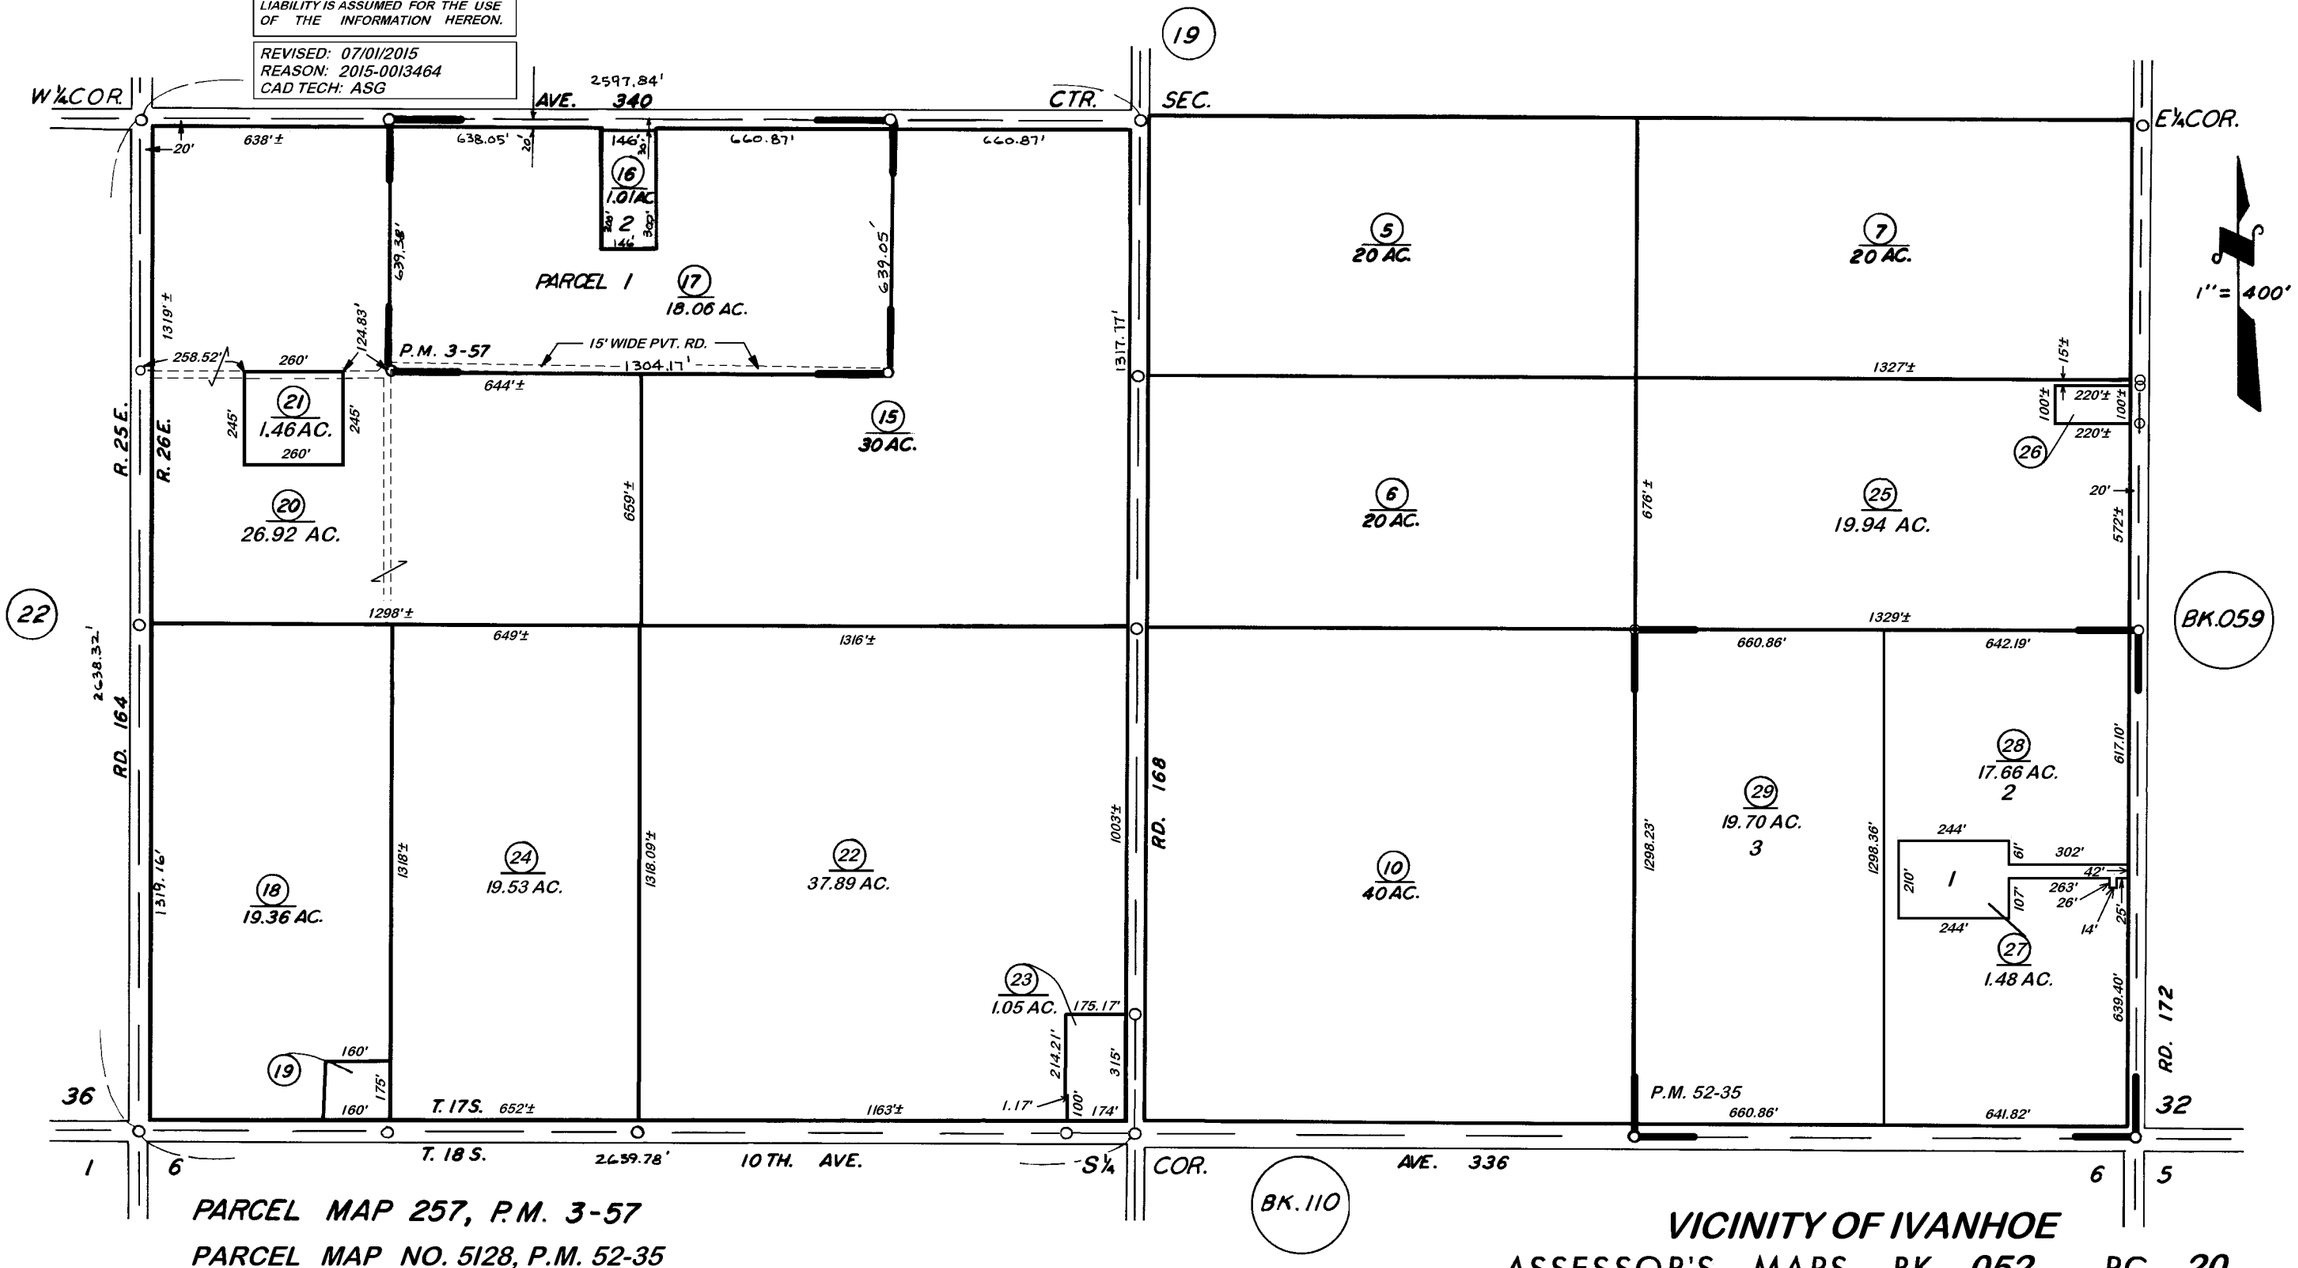

PARCEL MAP 257, P.M. 3-57

PARCEL MAP NO. 5128, P.M. 52-35

VICINITY OF IVANHOE

ASSESSOR'S MAPS BK. 052, PG. 20.

COUNTY OF TULARE, CALIF.

NOTE — ASSESSOR'S BLOCK NUMBERS SHOWN IN ELLIPSES
ASSESSOR'S PARCEL NUMBERS SHOWN IN CIRCLES