# S1/2 SEC. 3, T.17S., R.26E., M.D.B.&M.

Tax Area Codes 053–06
161–011

**DISCLAIMER**

THIS MAP WAS PREPARED FOR LOCAL PROPERTY ASSESSMENT PURPOSES ONLY AND THE PARCELS SHOWN HEREON MAY NOT COMPLY WITH STATE AND LOCAL SUBDIVISION ORDINANCES, AND NO LIABILITY IS ASSUMED FOR THE USE OF THE INFORMATION SHOWN HEREON. R & T CODE SEC. 327, 408.3, ETC.

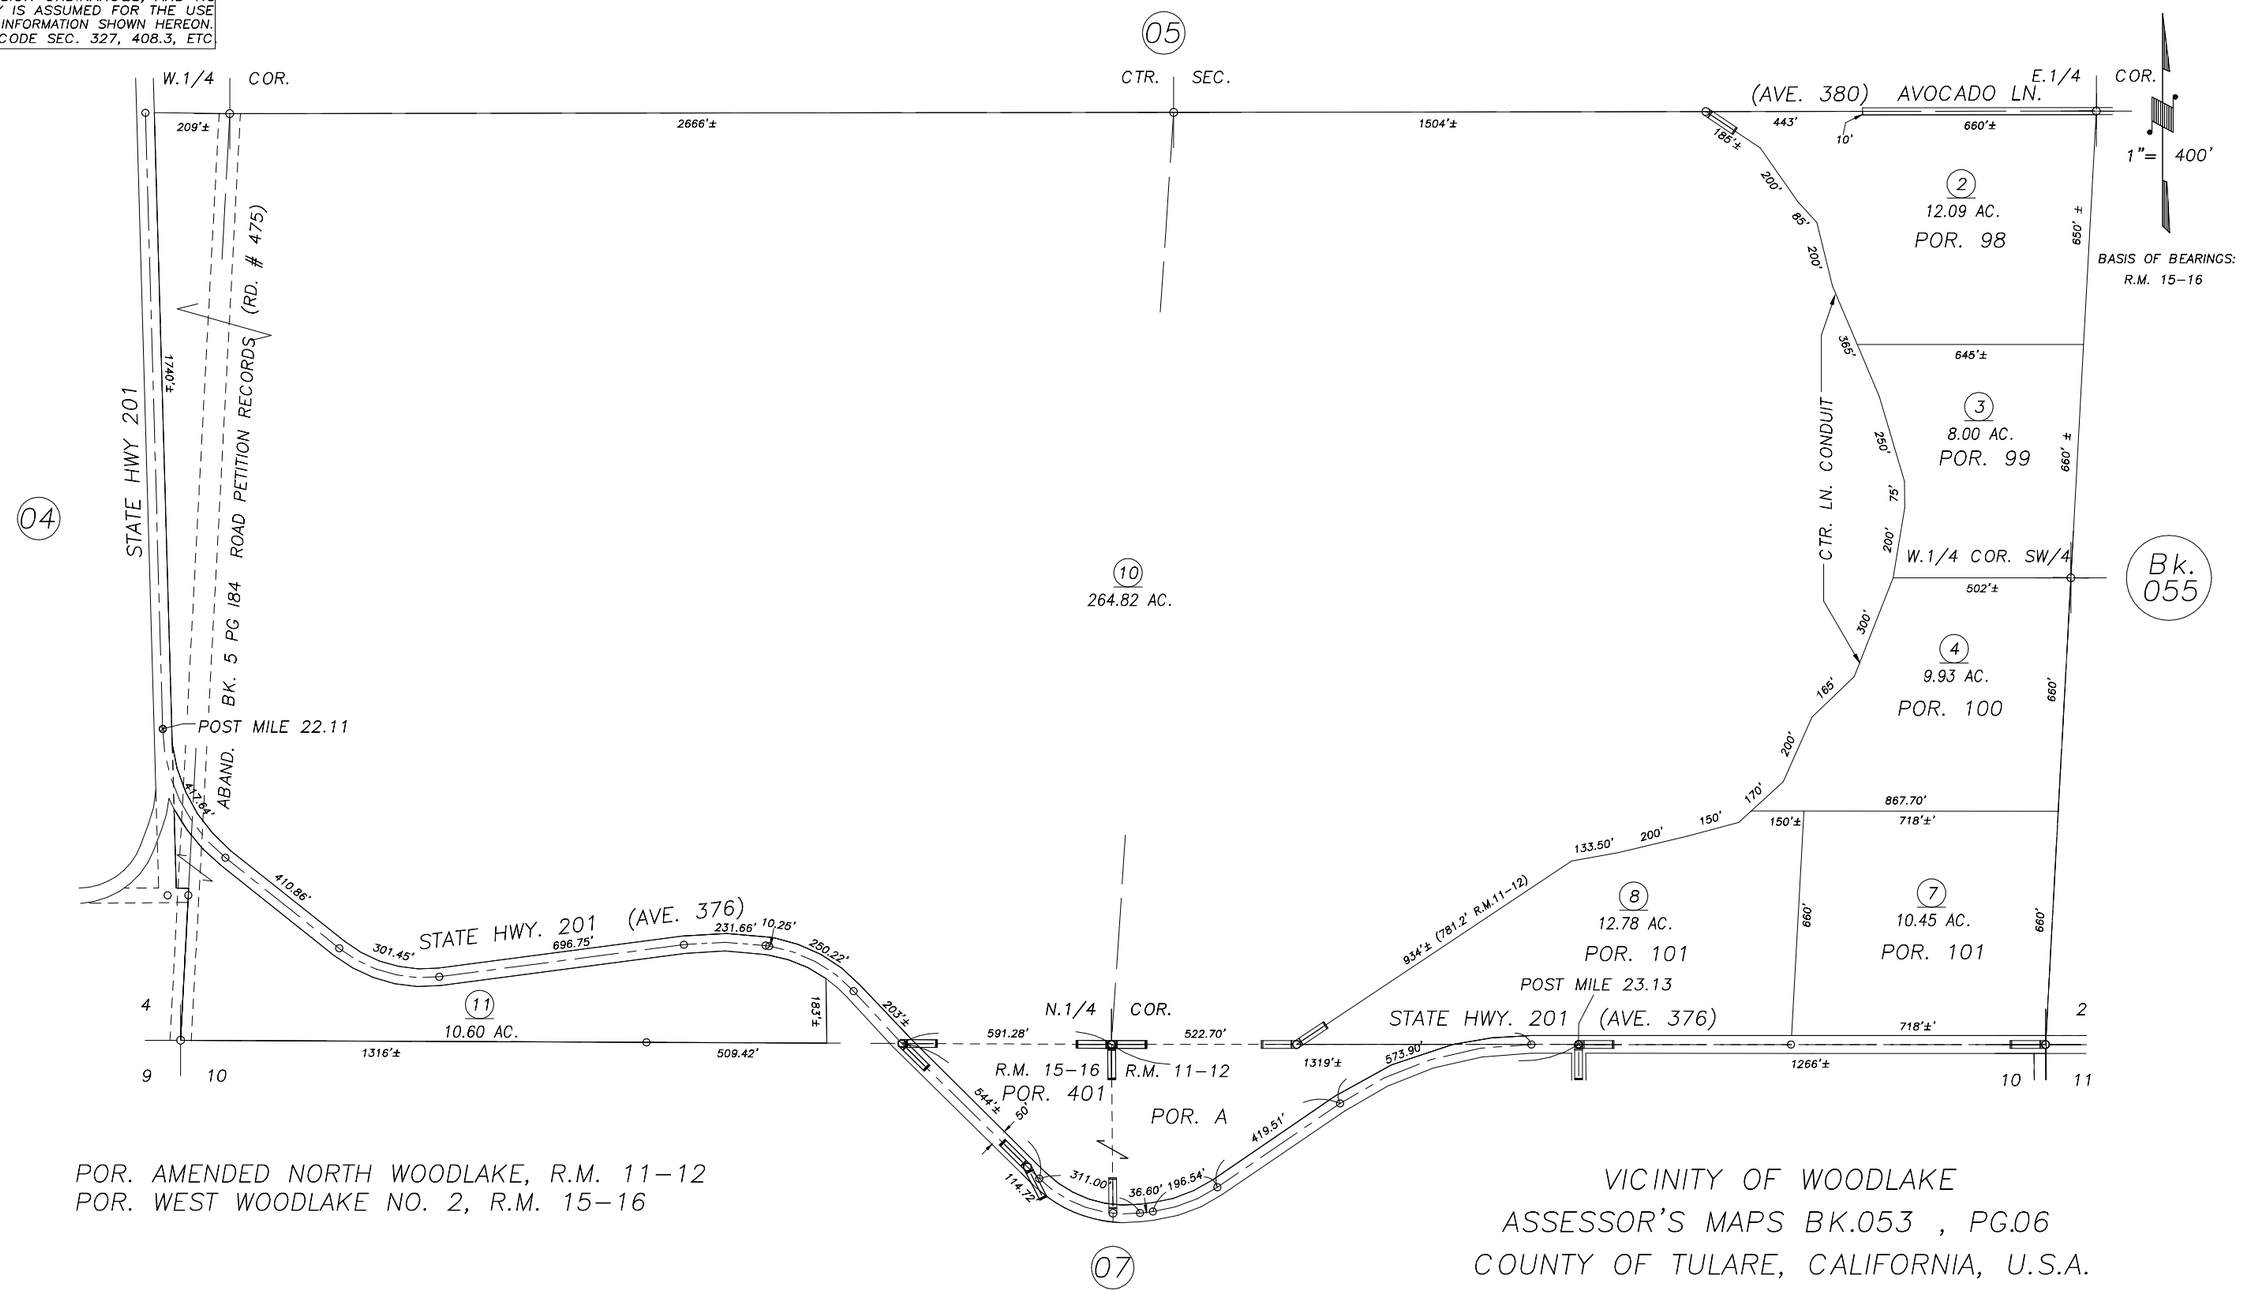


POR. AMENDED NORTH WOODLAKE, R.M. 11–12
POR. WEST WOODLAKE NO. 2, R.M. 15–16

VICINITY OF WOODLAKE
ASSESSOR'S MAPS BK.053 , PG.06
COUNTY OF TULARE, CALIFORNIA, U.S.A.

NOTE: Assessor's Parcel Numbers Shown in Circles (1)
Assessor's Block Numbers Shown in Ellipses (123)

| CAD CONVERSION | 6/23/2016 | NFL |
|---|---|---|
| REVISION | DATE | TECH |