N½ SEC. 28, T.17S., R.26E., M.D.B.& M.

TAX CODE AREA
161-006

59-03

DISCLAIMER

THIS MAP WAS PREPARED FOR LOCAL PROPERTY ASSESSMENT PURPOSES ONLY. THE PARCELS SHOWN HEREON MAY NOT COMPLY WITH STATE AND LOCAL SUBDIVISION ORDINANCES. NO LIABILITY IS ASSUMED FOR THE USE OF THE INFORMATION HEREON. R & T CODE SEC. 327, 408.3, ETC.

REVISED: 06/17/2016
REASON: ADD DITCH NOTE
CAD TECH: ASG

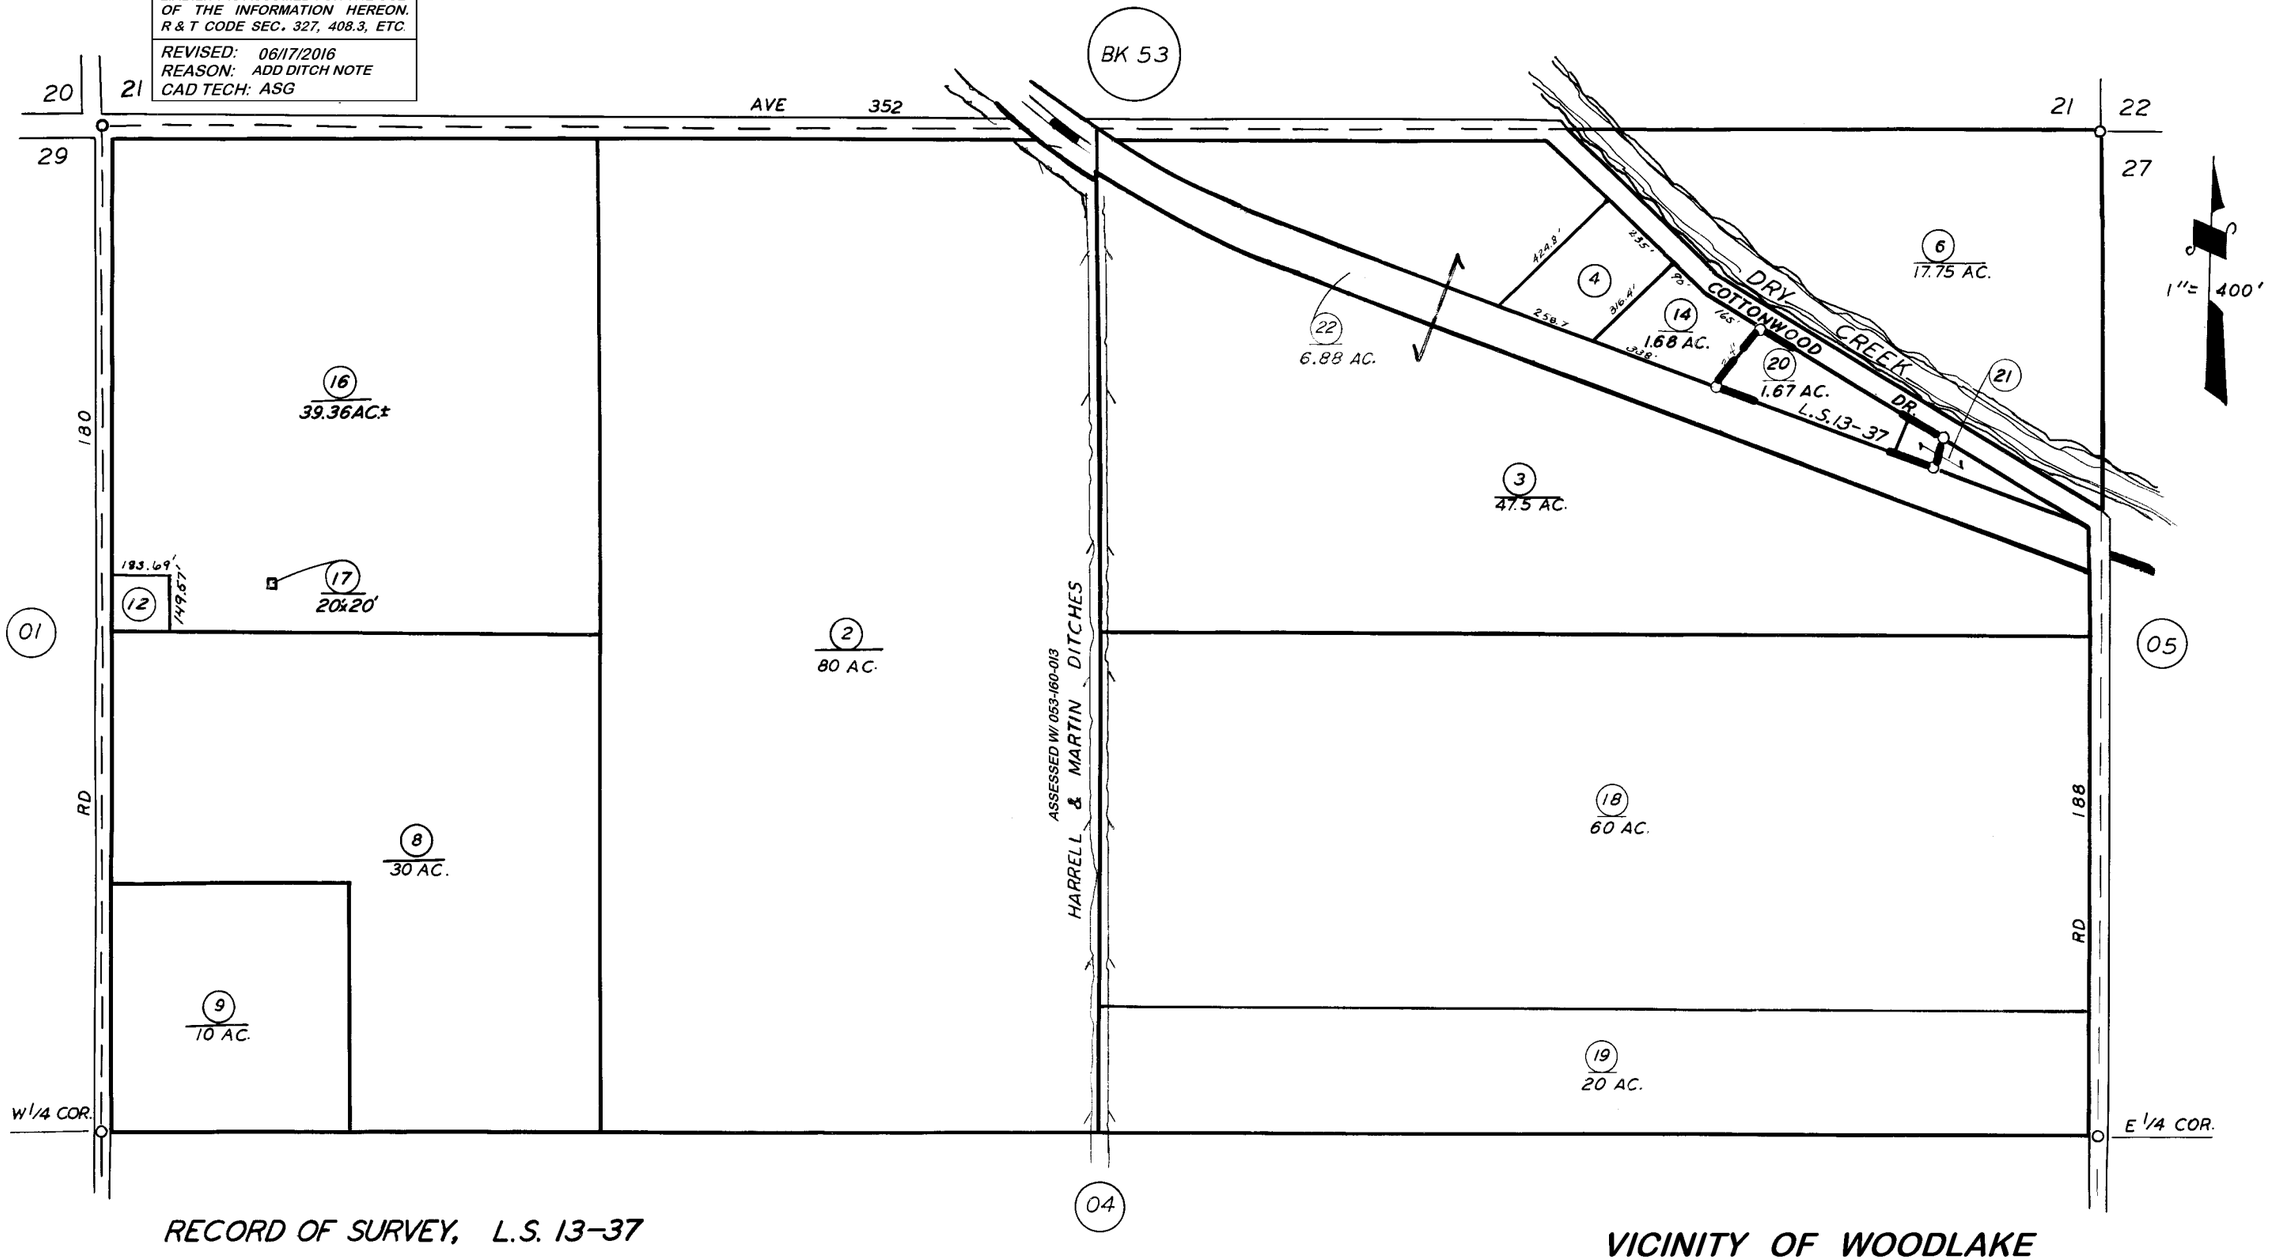

RECORD OF SURVEY, L.S. 13-37

VICINITY OF WOODLAKE

ASSESSOR'S MAPS BK. 59, PG. 03

COUNTY OF TULARE, CALIF.

NOTE - ASSESSOR'S BLOCK NUMBERS SHOWN IN ELLIPSES
ASSESSOR'S PARCEL NUMBERS SHOWN IN CIRCLES