DISCLAIMER

THIS MAP WAS PREPARED FOR LOCAL PROPERTY ASSESSMENT PURPOSES ONLY. THE PARCELS SHOWN HEREON MAY NOT COMPLY WITH STATE AND LOCAL SUBDIVISION ORDINANCES. NO LIABILITY IS ASSUMED FOR THE USE OF THE INFORMATION HEREON. R & T CODE SEC. 327, 408.3, ETC.

REVISED: 06/17/2016
REASON: 2016-0020156
CAD TECH: ASG

S½ SEC. 33, T.17S., R.26E., M.D.B.&M.

TAX CODE AREA 153-070

059-14

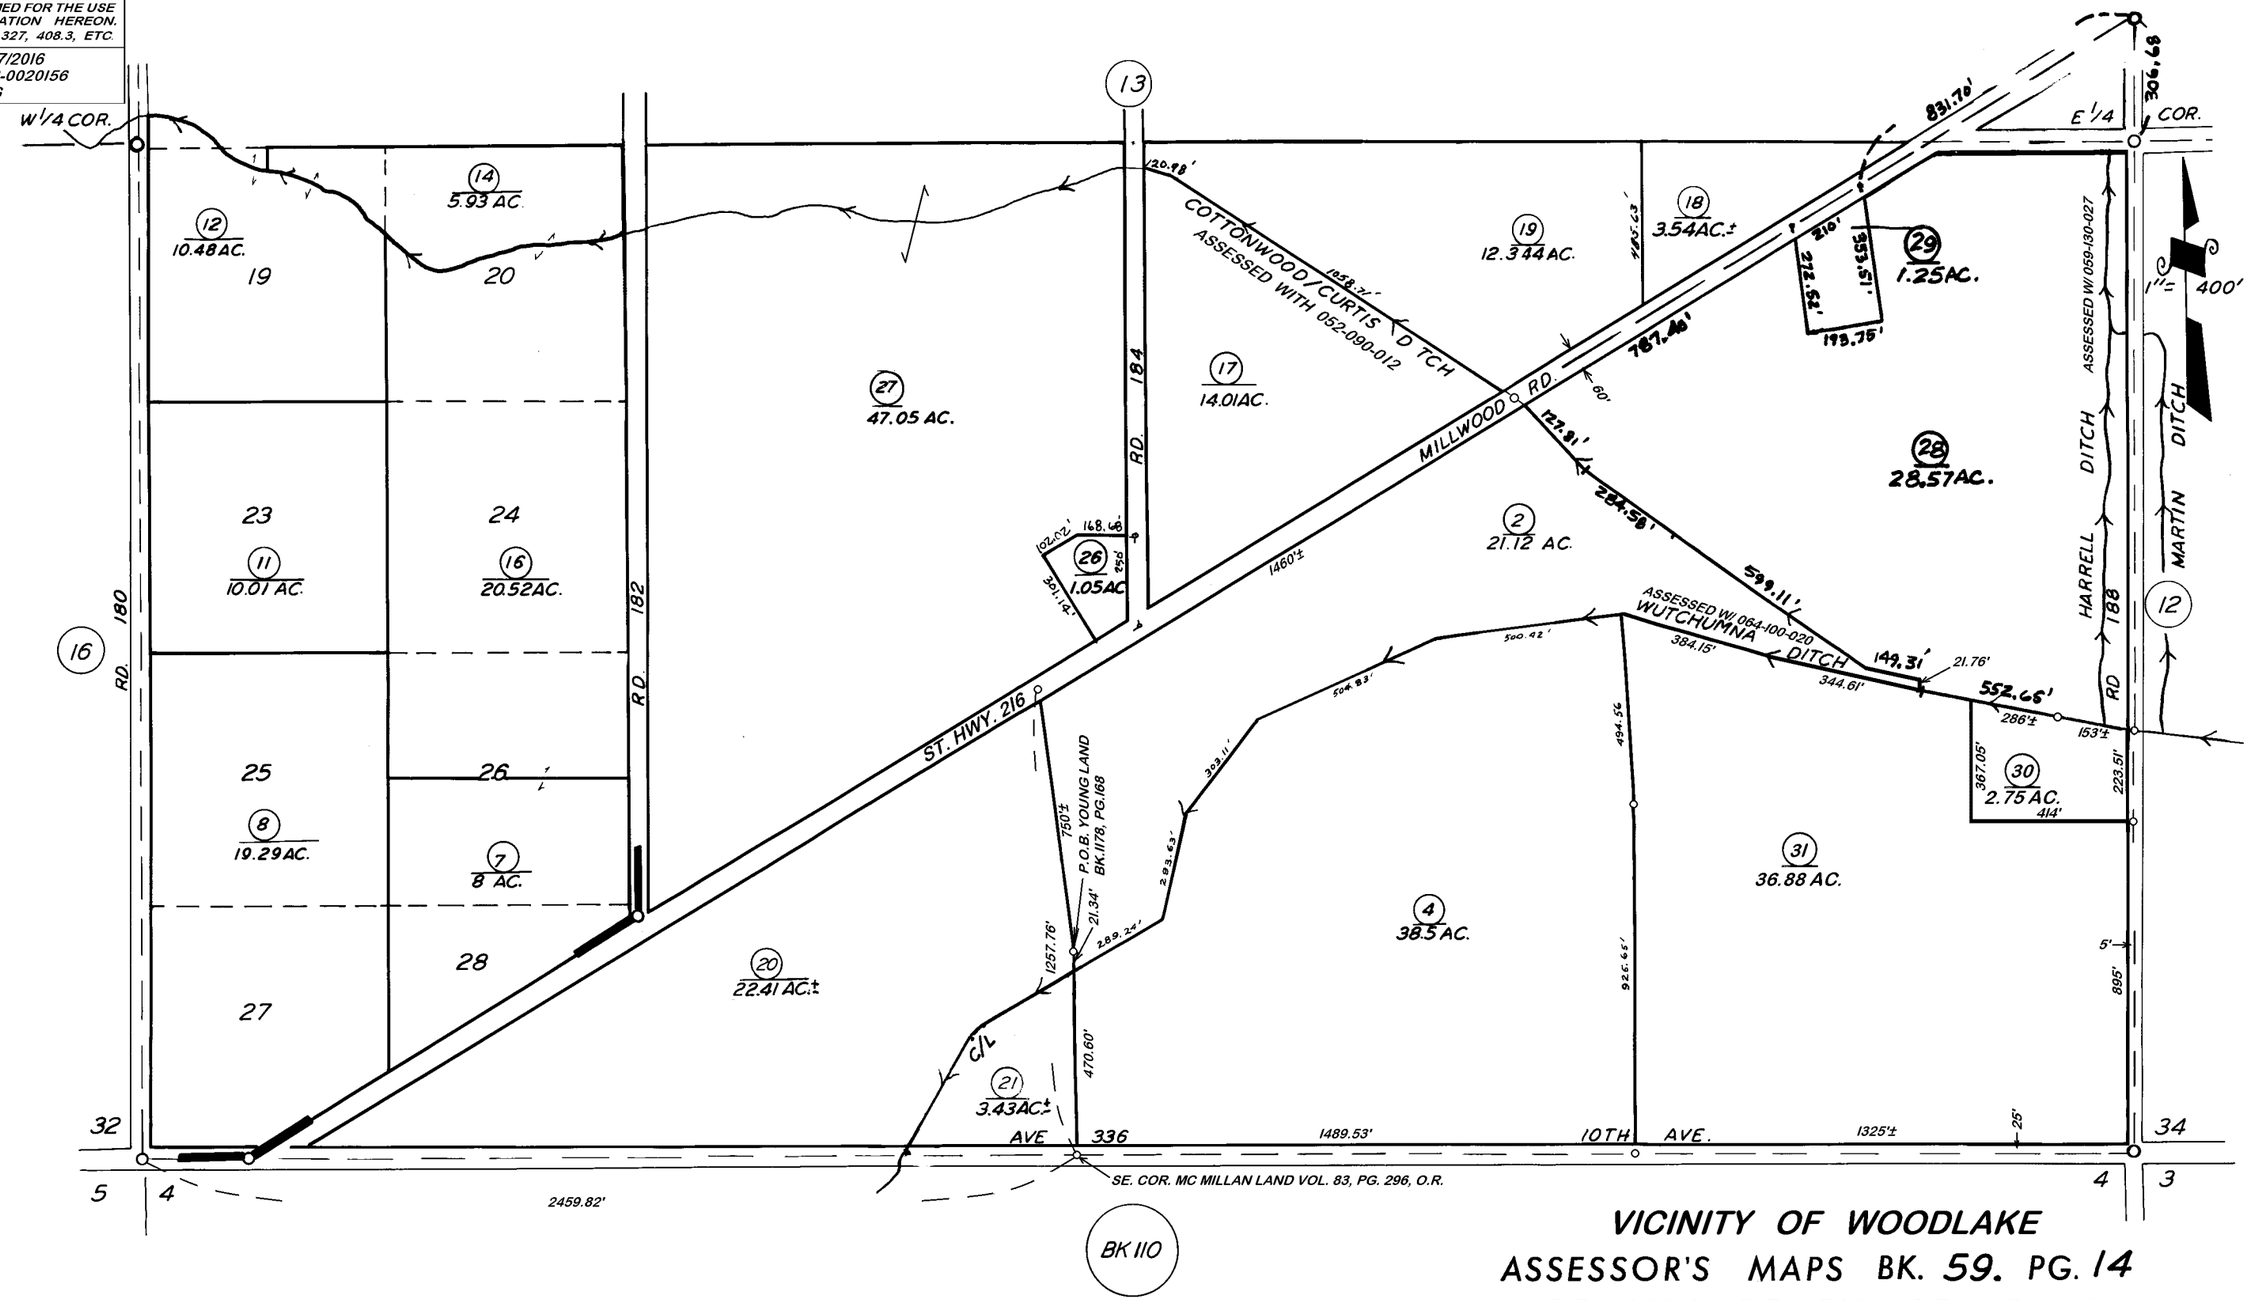

POR. SUNNYVALE TRACT NO. 1, R.M. 12-18

VICINITY OF WOODLAKE
ASSESSOR'S MAPS BK. 59. PG. 14
COUNTY OF TULARE, CALIF.

NOTE — ASSESSOR'S BLOCK NUMBERS SHOWN IN ELLIPSES
ASSESSOR'S PARCEL NUMBERS SHOWN IN CIRCLES