S1/2 SEC.32, T.17S., R.26E., M.D.B.&M.

Tax Area Codes 059–16
153–070

DISCLAIMER

THIS MAP WAS PREPARED FOR LOCAL PROPERTY ASSESSMENT PURPOSES ONLY AND THE PARCELS SHOWN HEREON MAY NOT COMPLY WITH STATE AND LOCAL SUBDIVISION ORDINANCES, AND NO LIABILITY IS ASSUMED FOR THE USE OF THE INFORMATION SHOWN HEREON. R & T CODE SEC. 327, 408.3, ETC.

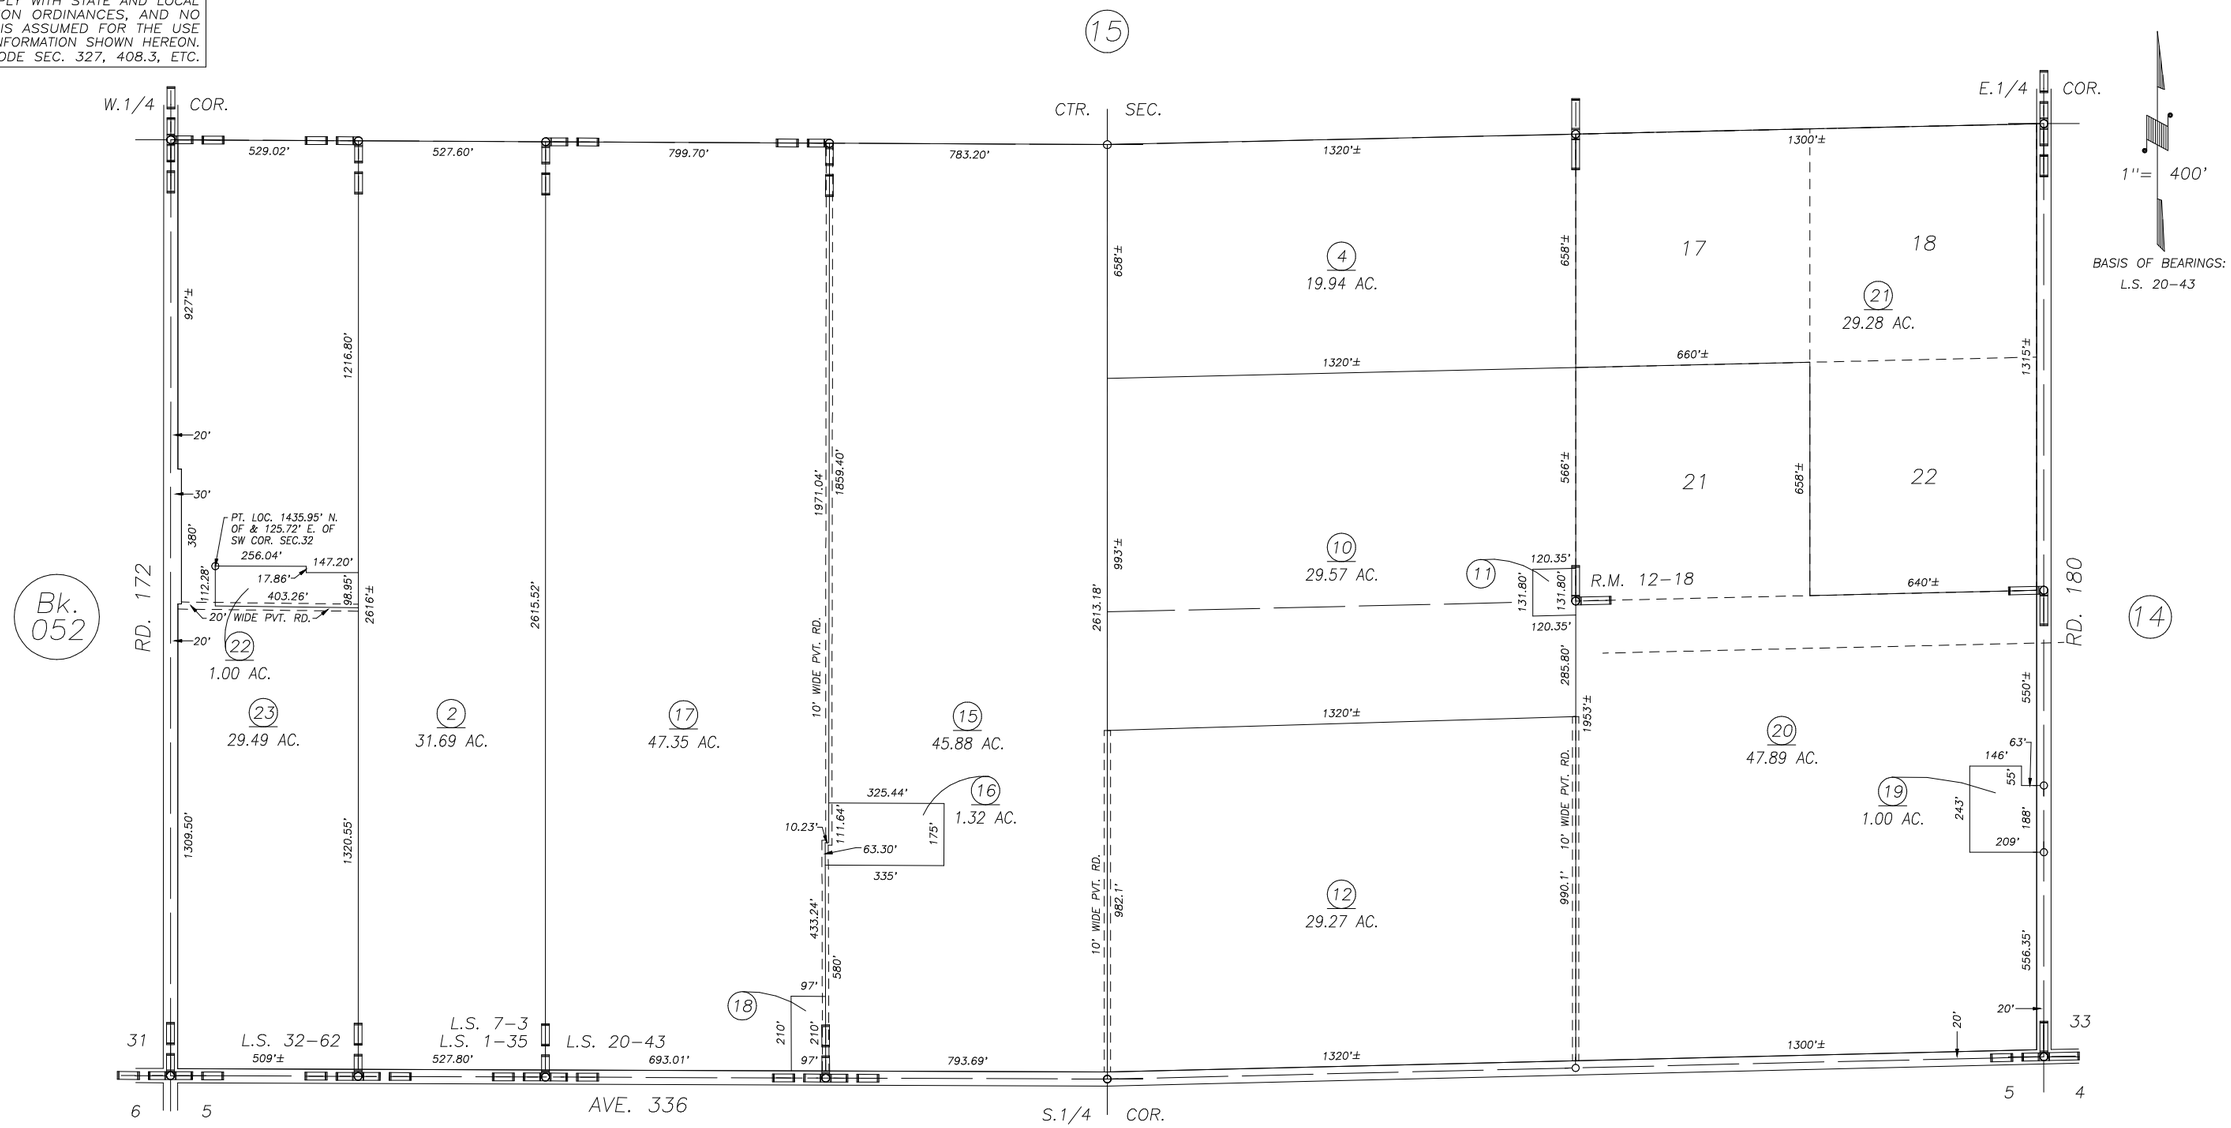

POR. RECORD OF SURVEY, L.S. 1–35
POR. RECORD OF SURVEY, L.S. 7–3
POR. SUNNYVALE TRACT NO. 1, R.M. 12–18
RECORD OF SURVEY, L.S. 20–43
RECORD OF SURVEY, L.S. 32–62

VICINITY OF WOODLAKE
ASSESSOR'S MAPS BK. 059 , PG. 16
COUNTY OF TULARE, CALIFORNIA, U.S.A.

NOTE: Assessor's Parcel Numbers Shown in Circles (1)
Assessor's Block Numbers Shown in Ellipses (123)

2016–0038102	09/12/2016	ARL
REVISION	DATE	TECH