DISCLAIMER

THIS MAP WAS PREPARED FOR LOCAL PROPERTY ASSESSMENT PURPOSES ONLY. THE PARCELS SHOWN HEREON MAY NOT COMPLY WITH STATE AND LOCAL SUBDIVISION ORDINANCES. NO LIABILITY IS ASSUMED FOR THE USE OF THE INFORMATION HEREON. R & T CODE SEC. 327, 408.3, ETC.

REVISED: 7/09/2015
REASON: 2014-0036185
CAD TECH: NFL

S. 1/2 OF SE. 1/2 OF SE. 1/4 OF SEC.25, T.17S., R.26E., M.D.B.&M.

TAX CODE AREA 007-006

060-11

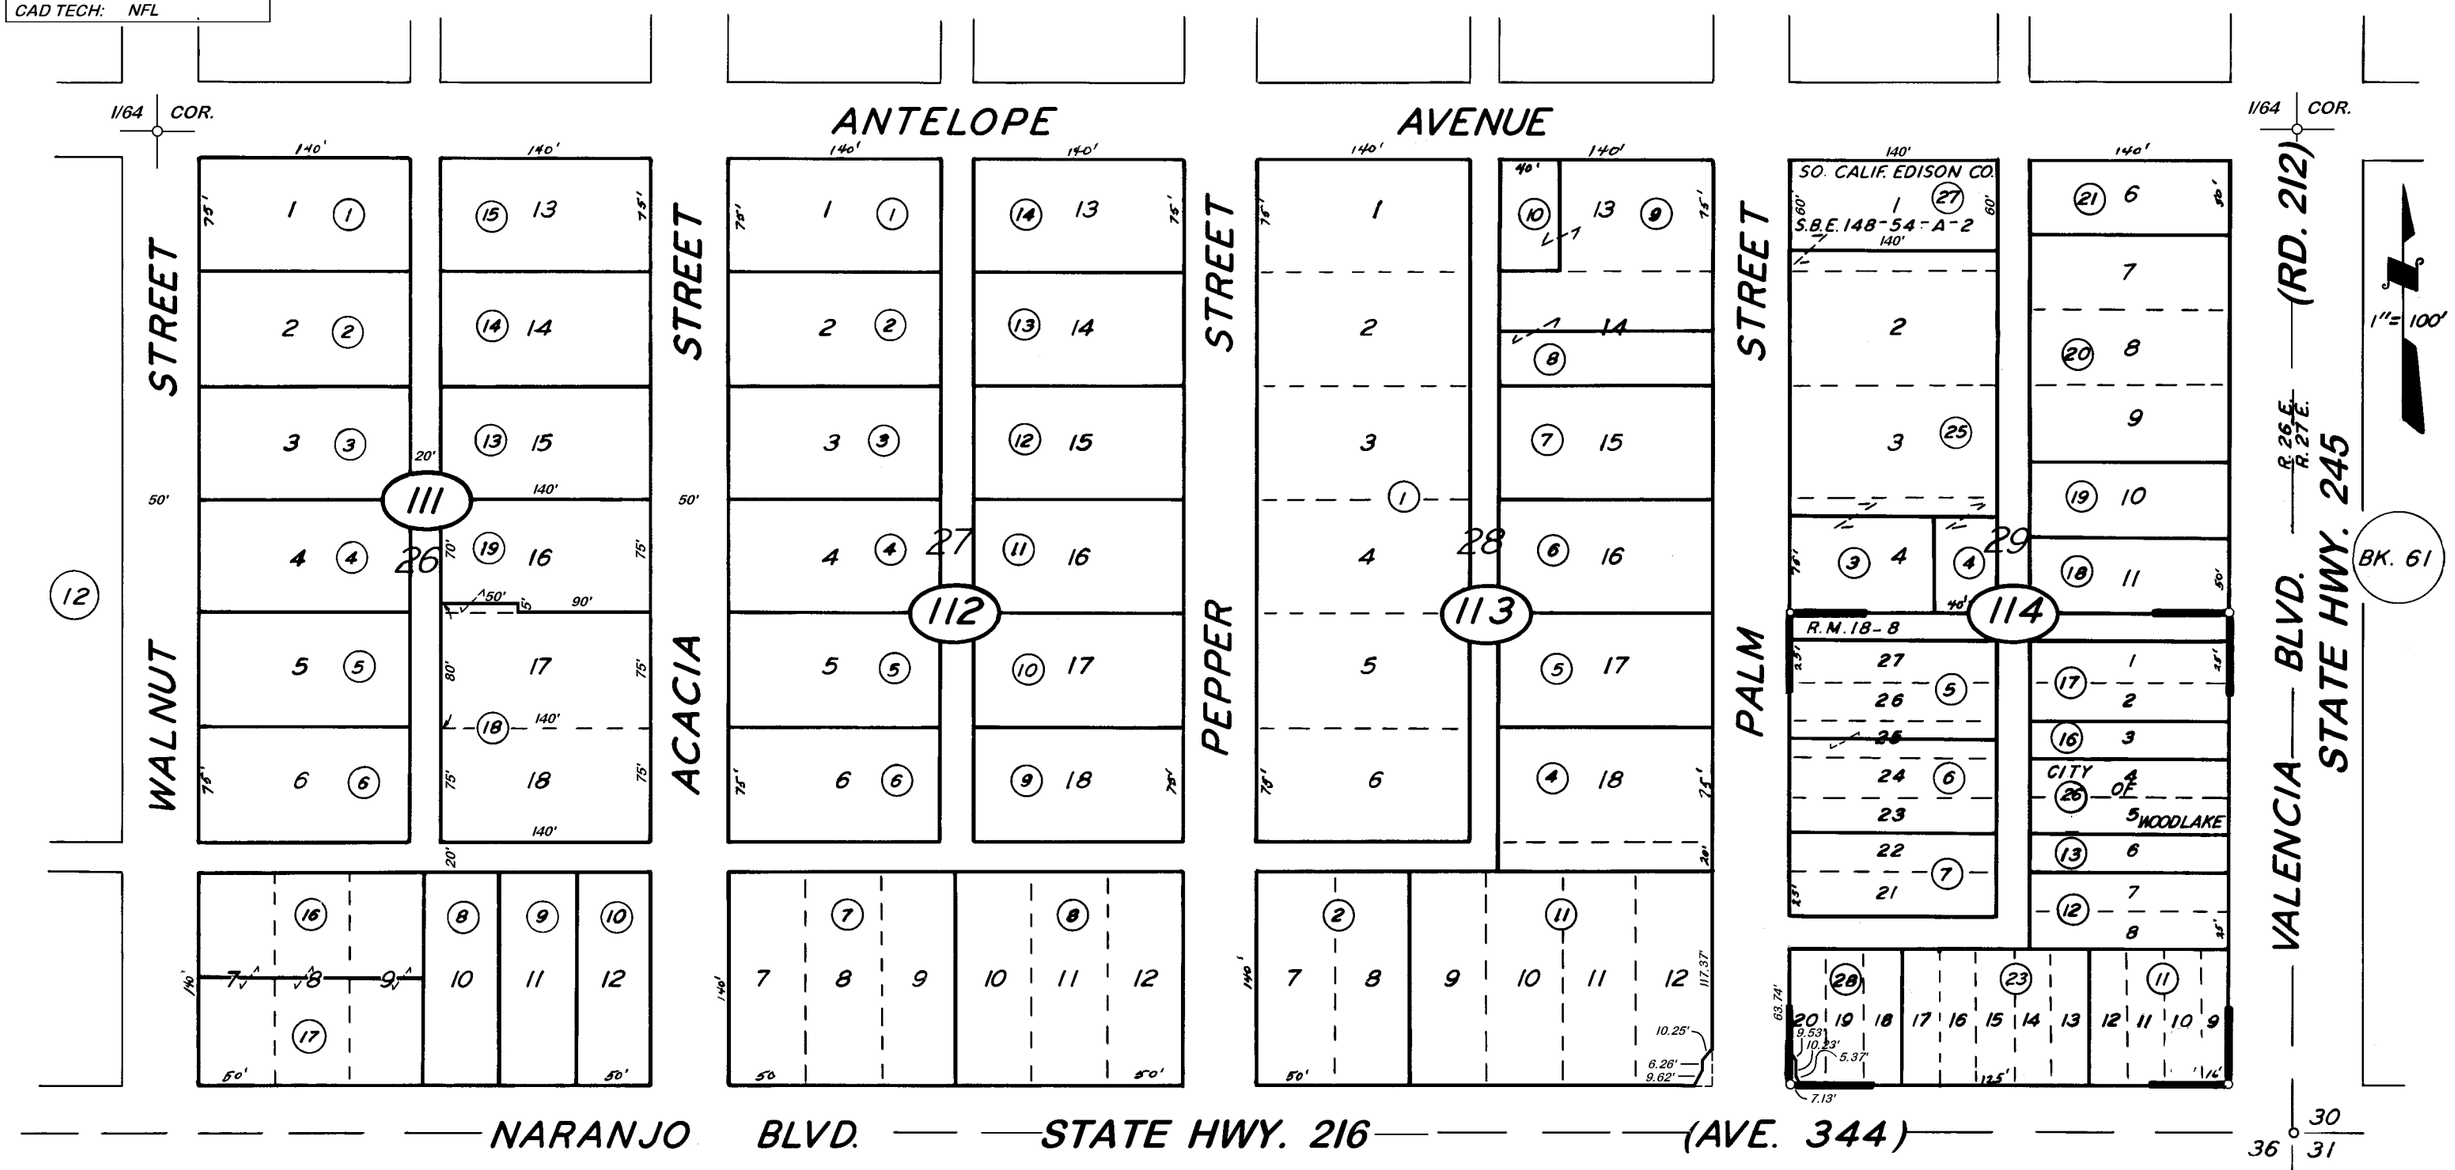

CITY OF WOODLAKE
ASSESSOR'S MAPS BK. 060, PG. 11
COUNTY OF TULARE, CALIF.

POR TOWN OF WOODLAKE, R.M. 11-23
VALENCIA ADD., R.M. 18-8

NOTE — ASSESSOR'S BLOCK NUMBERS SHOWN IN ELLIPSES
ASSESSOR'S PARCEL NUMBERS SHOWN IN CIRCLES