DISCLAIMER

THIS MAP WAS PREPARED FOR LOCAL PROPERTY ASSESSMENT PURPOSES ONLY. THE PARCELS SHOWN HEREON MAY NOT COMPLY WITH STATE AND LOCAL SUBDIVISION ORDINANCES. NO LIABILITY IS ASSUMED FOR THE USE OF THE INFORMATION HEREON. R & T CODE SEC. 327, 408.3, ETC.

REVISED: 06/11/2015
REASON: UPDATE APN 061-182-014
CAD TECH: KMS

W 1/2 OF SW 1/4 OF NW 1/4, SEC. 31, T.17 S., R.27E, M.D.B&M.

TAX CODE AREA 007-006

061-18

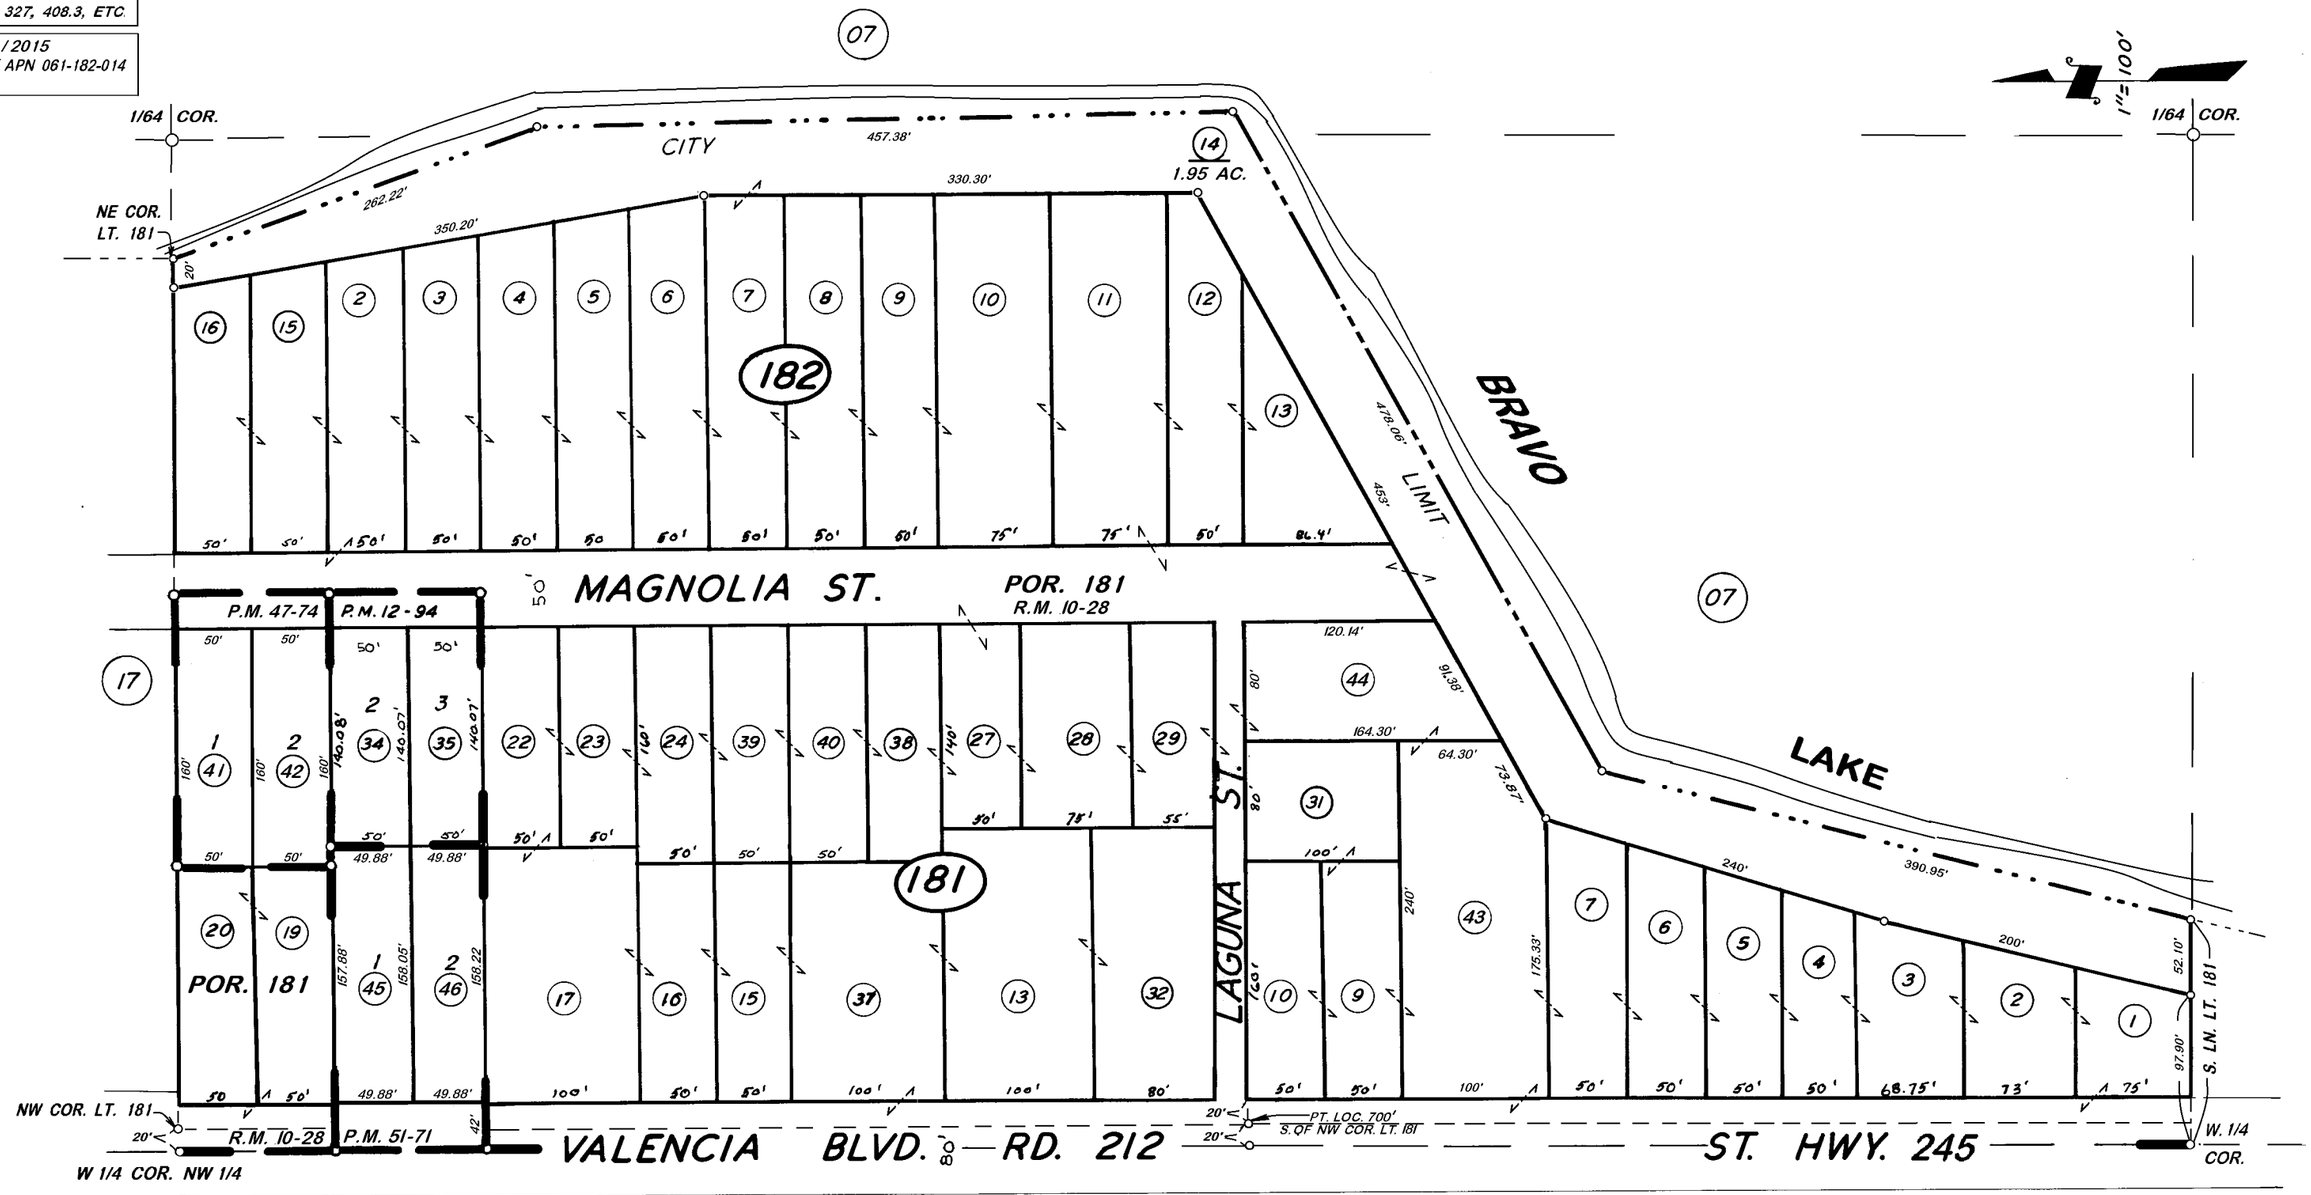

POR. TOWN OF WOODLAKE SHEET 2, LT. 181, R.M. 10-28
PARCEL MAP NO. 1193, P.M. 12-94
PARCEL MAP NO. 4669, P.M. 47-74
POR. PARCEL MAP NO. 5065, P.M. 51-71

BK.60

CITY OF WOODLAKE
ASSESSOR'S MAPS BK. 061, PG. 18
COUNTY OF TULARE, CALIF.

NOTE — ASSESSOR'S BLOCK NUMBERS SHOWN IN ELLIPSES
ASSESSOR'S PARCEL NUMBERS SHOWN IN CIRCLES