DISCLAIMER

THIS MAP WAS PREPARED FOR LOCAL PROPERTY ASSESSMENT PURPOSES ONLY. THE PARCELS SHOWN HEREON MAY NOT COMPLY WITH STATE AND LOCAL SUBDIVISION ORDINANCES. NO LIABILITY IS ASSUMED FOR THE USE OF THE INFORMATION HEREON. R & T CODE SEC. 327, 408.3, ETC.

REVISED: 06/29/2016
REASON: TRAC CHANGE ONLY
CAD TECH: LLB

N1/2 SEC. 32, T.17 S., R.27 E., M.D.B.&M.

TAX CODE AREA **064-07**

007-011 161-011
007-026

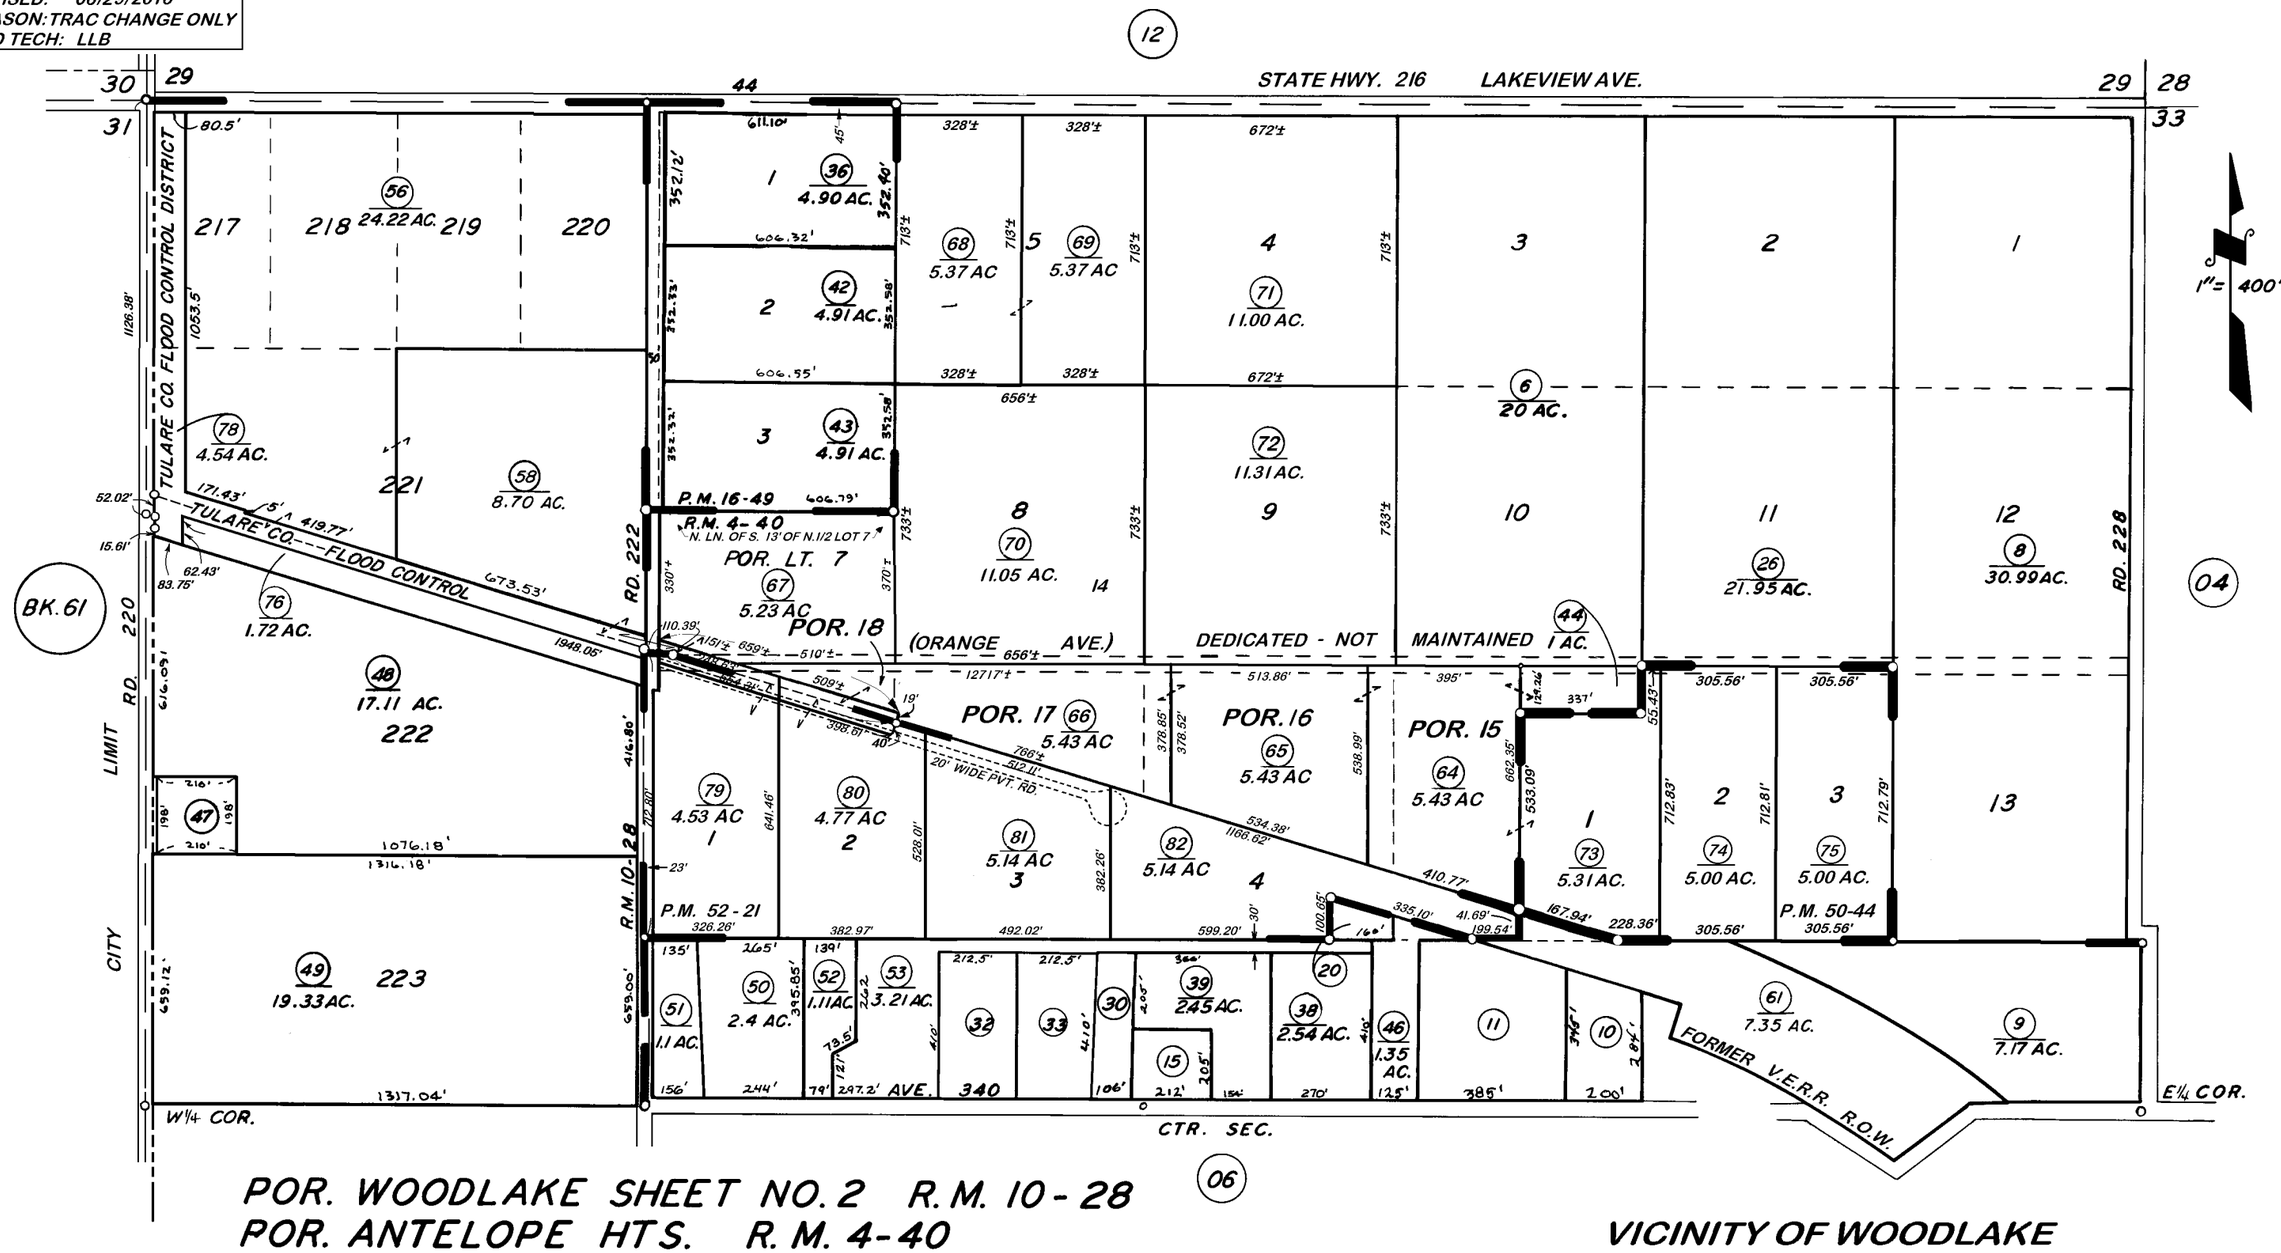

POR. WOODLAKE SHEET NO. 2 R.M. 10-28
POR. ANTELOPE HTS. R.M. 4-40
PARCEL MAP 1548 P.M. 16-49
PARCEL MAP NO. 4939 P.M. 50-44
PARCEL MAP NO. 5114 P.M. 52-21

VICINITY OF WOODLAKE
ASSESSOR'S MAPS BK. 64, PG. 07
COUNTY OF TULARE, CALIF.

NOTE — ASSESSOR'S BLOCK NUMBERS SHOWN IN ELLIPSES
ASSESSOR'S PARCEL NUMBERS SHOWN IN CIRCLES