DISCLAIMER

THIS MAP WAS PREPARED FOR LOCAL PROPERTY ASSESSMENT PURPOSES ONLY AND THE PARCELS SHOWN HEREON MAY NOT COMPLY WITH STATE AND LOCAL SUBDIVISION ORDINANCES, AND NO LIABILITY IS ASSUMED FOR THE USE OF THE INFORMATION SHOWN HEREON. R & T CODE SEC. 327, 408.3, ETC

S1/2 SEC.34, T.17S., R.27E., M.D.B.&M.

Tax Area Code 064–10
161–011
133–002

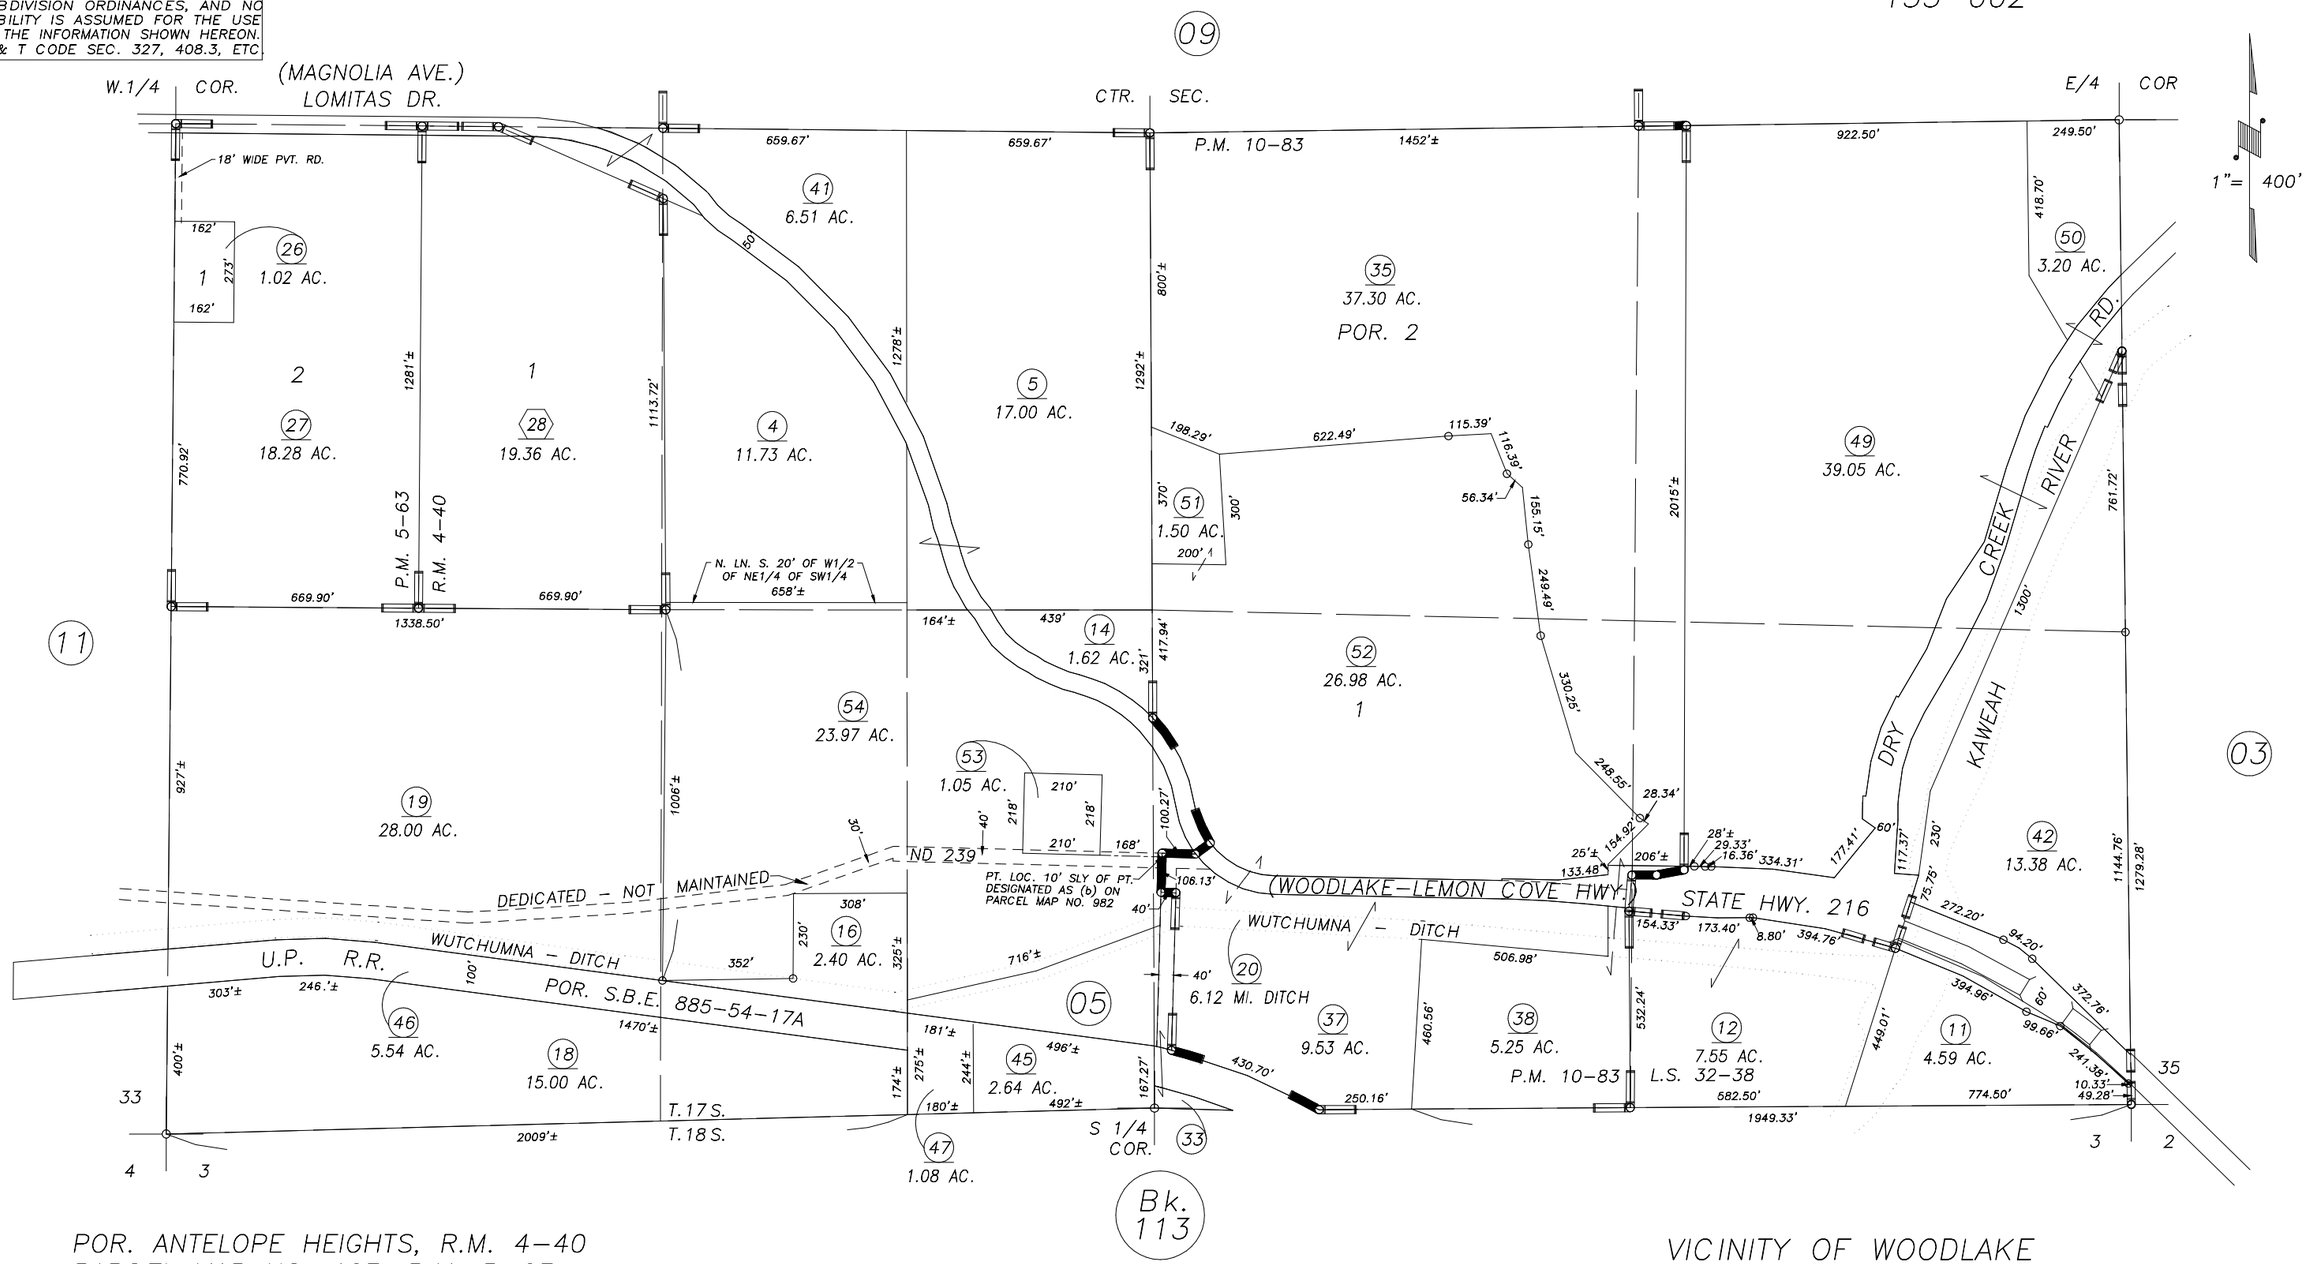

POR. ANTELOPE HEIGHTS, R.M. 4–40
PARCEL MAP NO. 463, P.M. 5–63
POR. PARCEL MAP NO. 982, P.M. 10–83
POR. RECORD OF SURVEY, L.S. 32–38

VICINITY OF WOODLAKE
ASSESSOR'S MAPS BK.064 , PG.10
COUNTY OF TULARE, CALIFORNIA, U.S.A.

NOTE: Assessor's Parcel Numbers Shown in Circles (1)
Assessor's Block Numbers Shown in Elipses (123)

REVISION	DATE	TECH
ADD LOMITAS DR.	06/04/2015	ASG