DISCLAIMER

THIS MAP WAS PREPARED FOR LOCAL PROPERTY ASSESSMENT PURPOSES ONLY. THE PARCELS SHOWN HEREON MAY NOT COMPLY WITH STATE AND LOCAL SUBDIVISION ORDINANCES. NO LIABILITY IS ASSUMED FOR THE USE OF THE INFORMATION HEREON. R & T CODE SEC. 327, 408.3, ETC.

REVISED: 06/29/2016
REASON: TRAC CHANGE ONLY
CAD TECH: LLB

S½ SEC. 29, & POR. SW¼ SEC. 28, T.17S., R.27E., M.D.B.&M.

TAX CODE AREA **064-12**

161-011 007-025
161-014

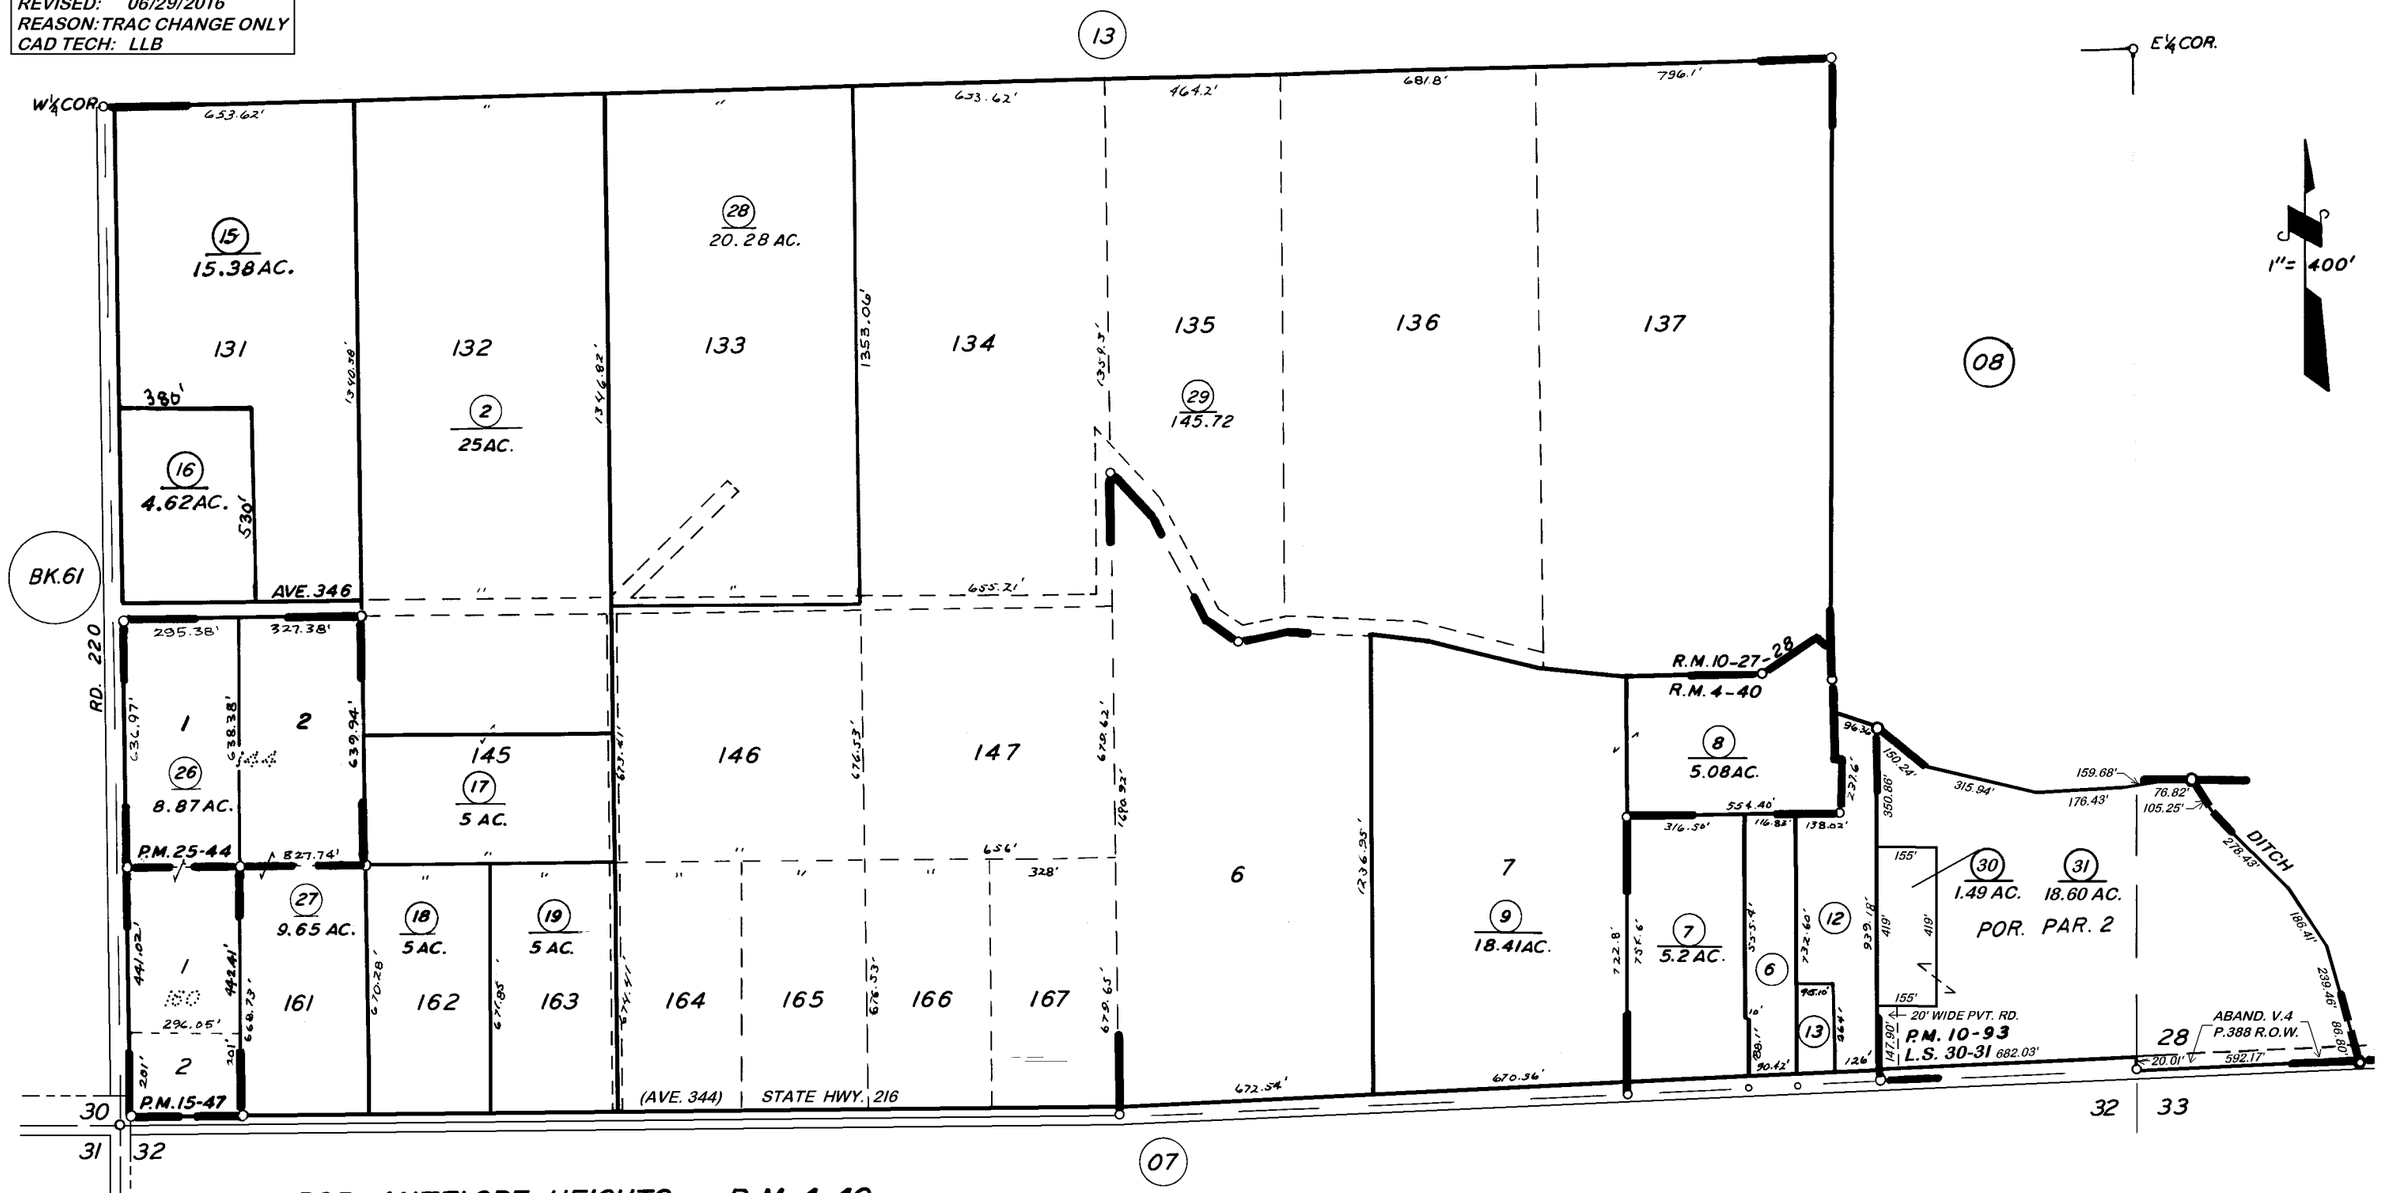

POR. ANTELOPE HEIGHTS, R.M. 4-40
POR. WOODLAKE SHEET NO. 1, R.M. 10-27 & 28
POR. PARCEL MAP 992, P.M. 10-93
PARCEL MAP 1446, P.M. 15-47
PARCEL MAP 2443, P.M. 25-44
RECORD OF SURVEY, L.S. 30-31

VICINITY OF WOODLAKE

ASSESSOR'S MAPS BK. 64, PG. 12.
COUNTY OF TULARE, CALIF.

NOTE — ASSESSOR'S BLOCK NUMBERS SHOWN IN ELLIPSES
ASSESSOR'S PARCEL NUMBERS SHOWN IN CIRCLES