N1/2, NW1/4 SEC. 18, T.17S., R.29E., M.D.B.& M.

Tax Area Code 069–18

146–009
146–005

DISCLAIMER

THIS MAP WAS PREPARED FOR LOCAL PROPERTY ASSESSMENT PURPOSES ONLY AND THE PARCELS SHOWN HEREON MAY NOT COMPLY WITH STATE AND LOCAL SUBDIVISION ORDINANCES, AND NO LIABILITY IS ASSUMED FOR THE USE OF THE INFORMATION SHOWN HEREON. R & T CODE SEC. 327, 408.3, ETC.

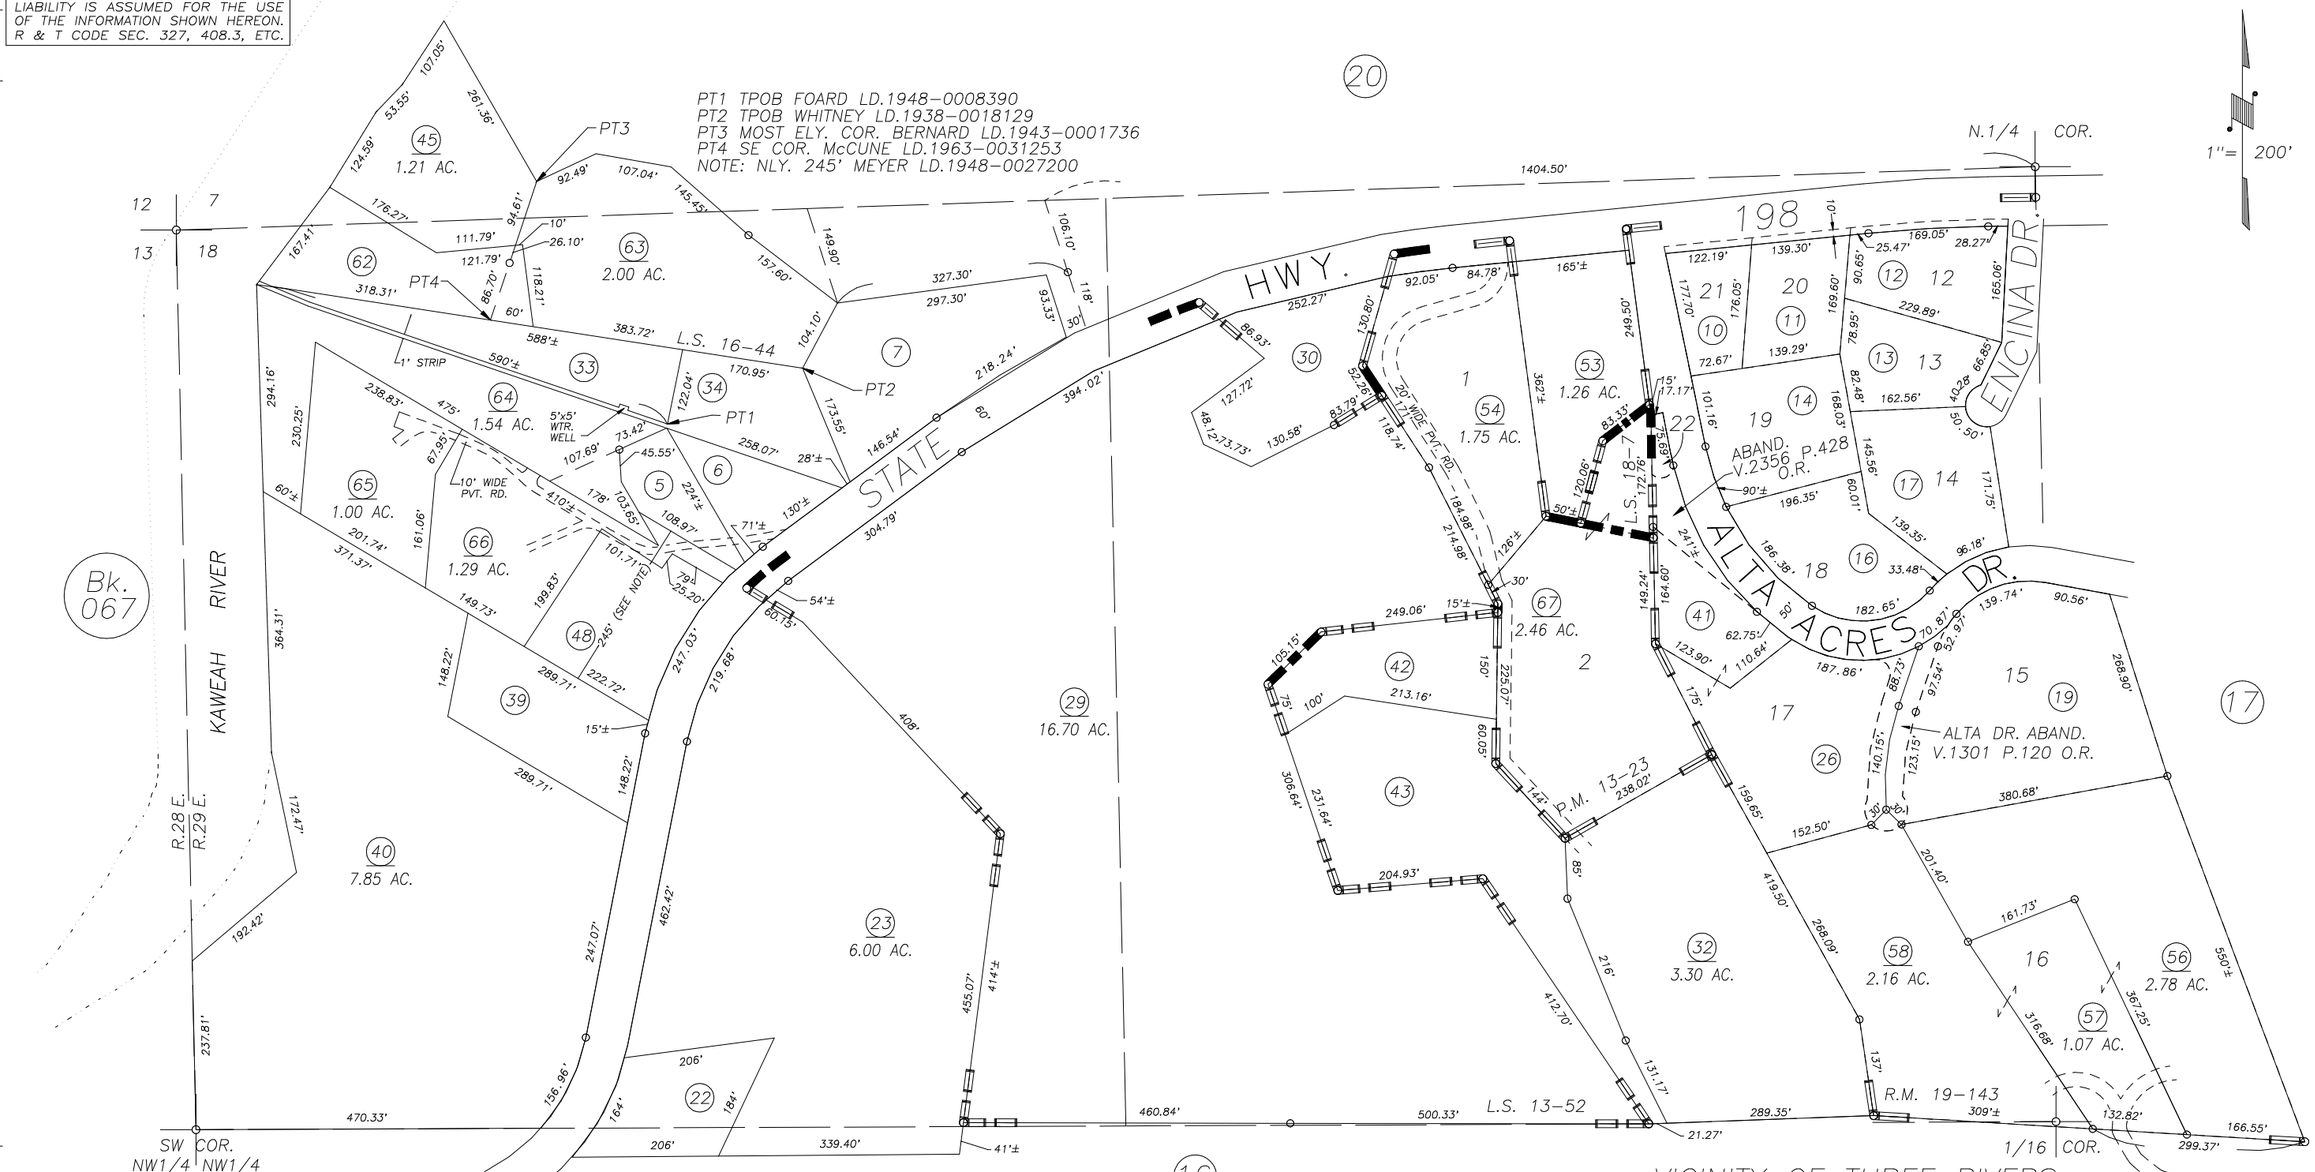

POR. TRACT 107, R.M. 19–143
RECORD OF SURVEY, L.S.13–52
PARCEL MAP 1222, P.M. 13–23
RECORD OF SURVEY, L.S. 16–44
RECORD OF SURVEY, L.S. 18–7

VICINITY OF THREE RIVERS
ASSESSOR'S MAPS BK. 069 , PG. 18
COUNTY OF TULARE, CALIFORNIA, U.S.A.

NOTE: Assessor's Parcel Numbers Shown in Circles (1)
Assessor's Block Numbers Shown in Elipses (123)

2015–0063893	12/17/2015	ARL
REVISION	DATE	TECH