DISCLAIMER

THIS MAP WAS PREPARED FOR LOCAL PROPERTY ASSESSMENT PURPOSES ONLY. THE PARCESL SHOWN HEREON MAY NOT COMPLY WITH STATE AND LOCAL SUBDIVISION ORDINANCES. NO LIABILITY IS ASSUMED FOR THE USE OF THE INFORMATION HEREON. R & T CODE SEC. 327, 408.3, ETC.

REVISED: 06/17/2016
REASON: 2016 I REVIEW
CAD TECH: LLB

N½ SEC. 15, & POR. N½ SEC. 14, T. 17S., R. 29E., M.D.B.&M.

TAX CODE AREA 146-002

069-39

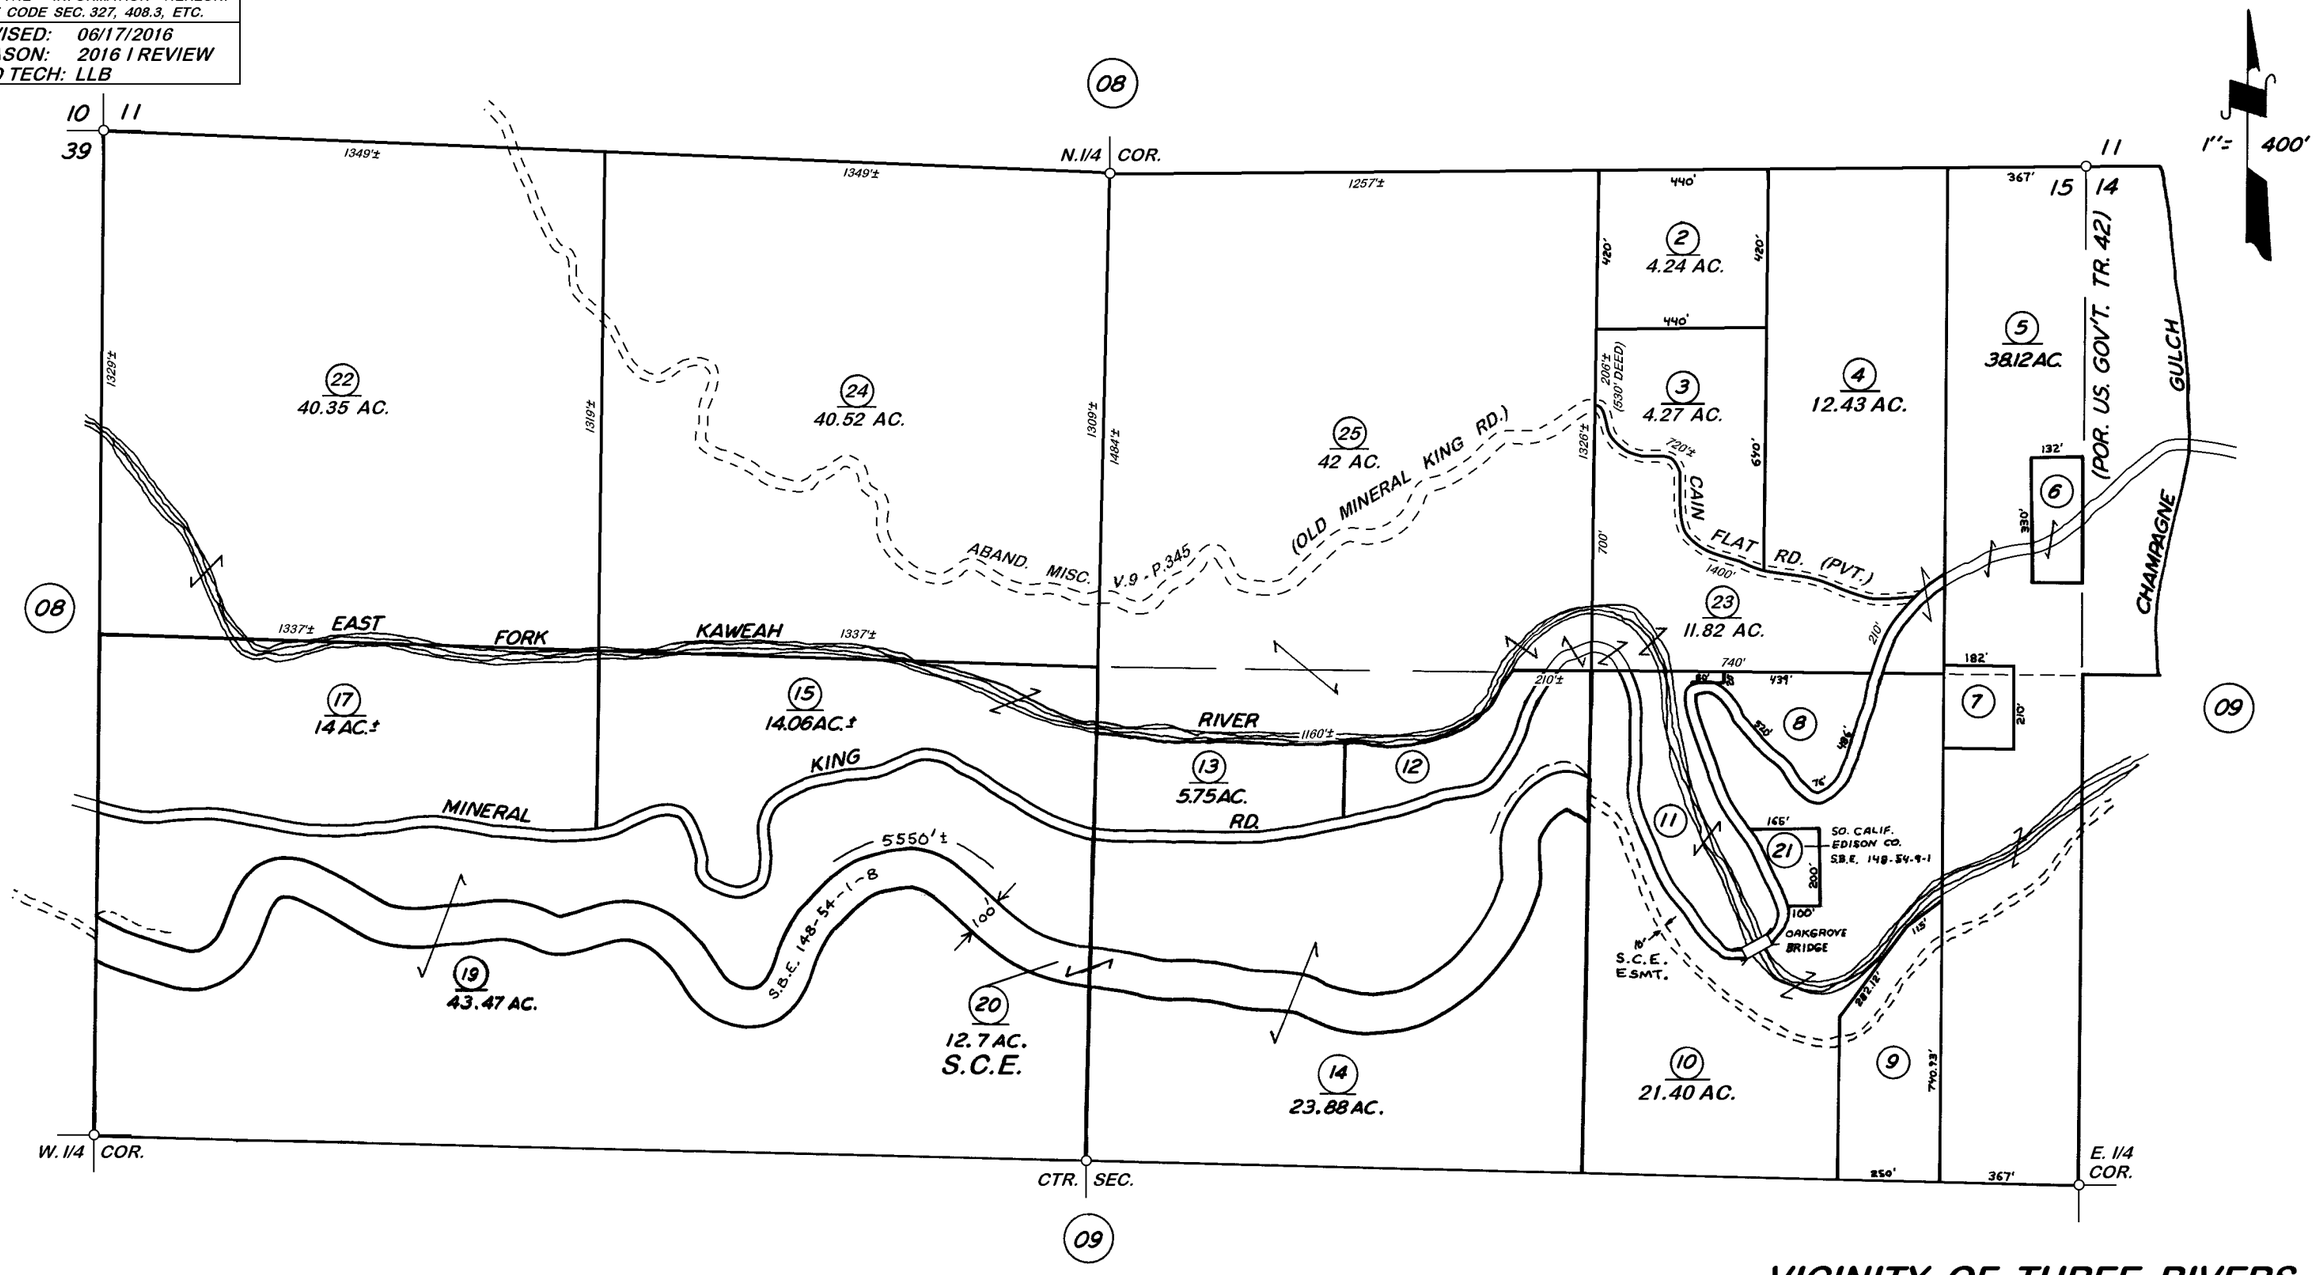

VICINITY OF THREE RIVERS

ASSESSOR'S MAPS BK. 069, PG. 39.

COUNTY OF TULARE, CALIF.

NOTE: Assessor's Parcel Numbers Shown in Circles
Assessor's Block Numbers Shown in Ellipses