S1/2 OF NW1/4 SEC.17, T.17S., R.28E., M.D.B.&M.

Tax Area Codes 069–49
146–009

DISCLAIMER

THIS MAP WAS PREPARED FOR LOCAL PROPERTY ASSESSMENT PURPOSES ONLY AND THE PARCELS SHOWN HEREON MAY NOT COMPLY WITH STATE AND LOCAL SUBDIVISION ORDINANCES, AND NO LIABILITY IS ASSUMED FOR THE USE OF THE INFORMATION SHOWN HEREON. R & T CODE SEC. 327, 408.3, ETC.

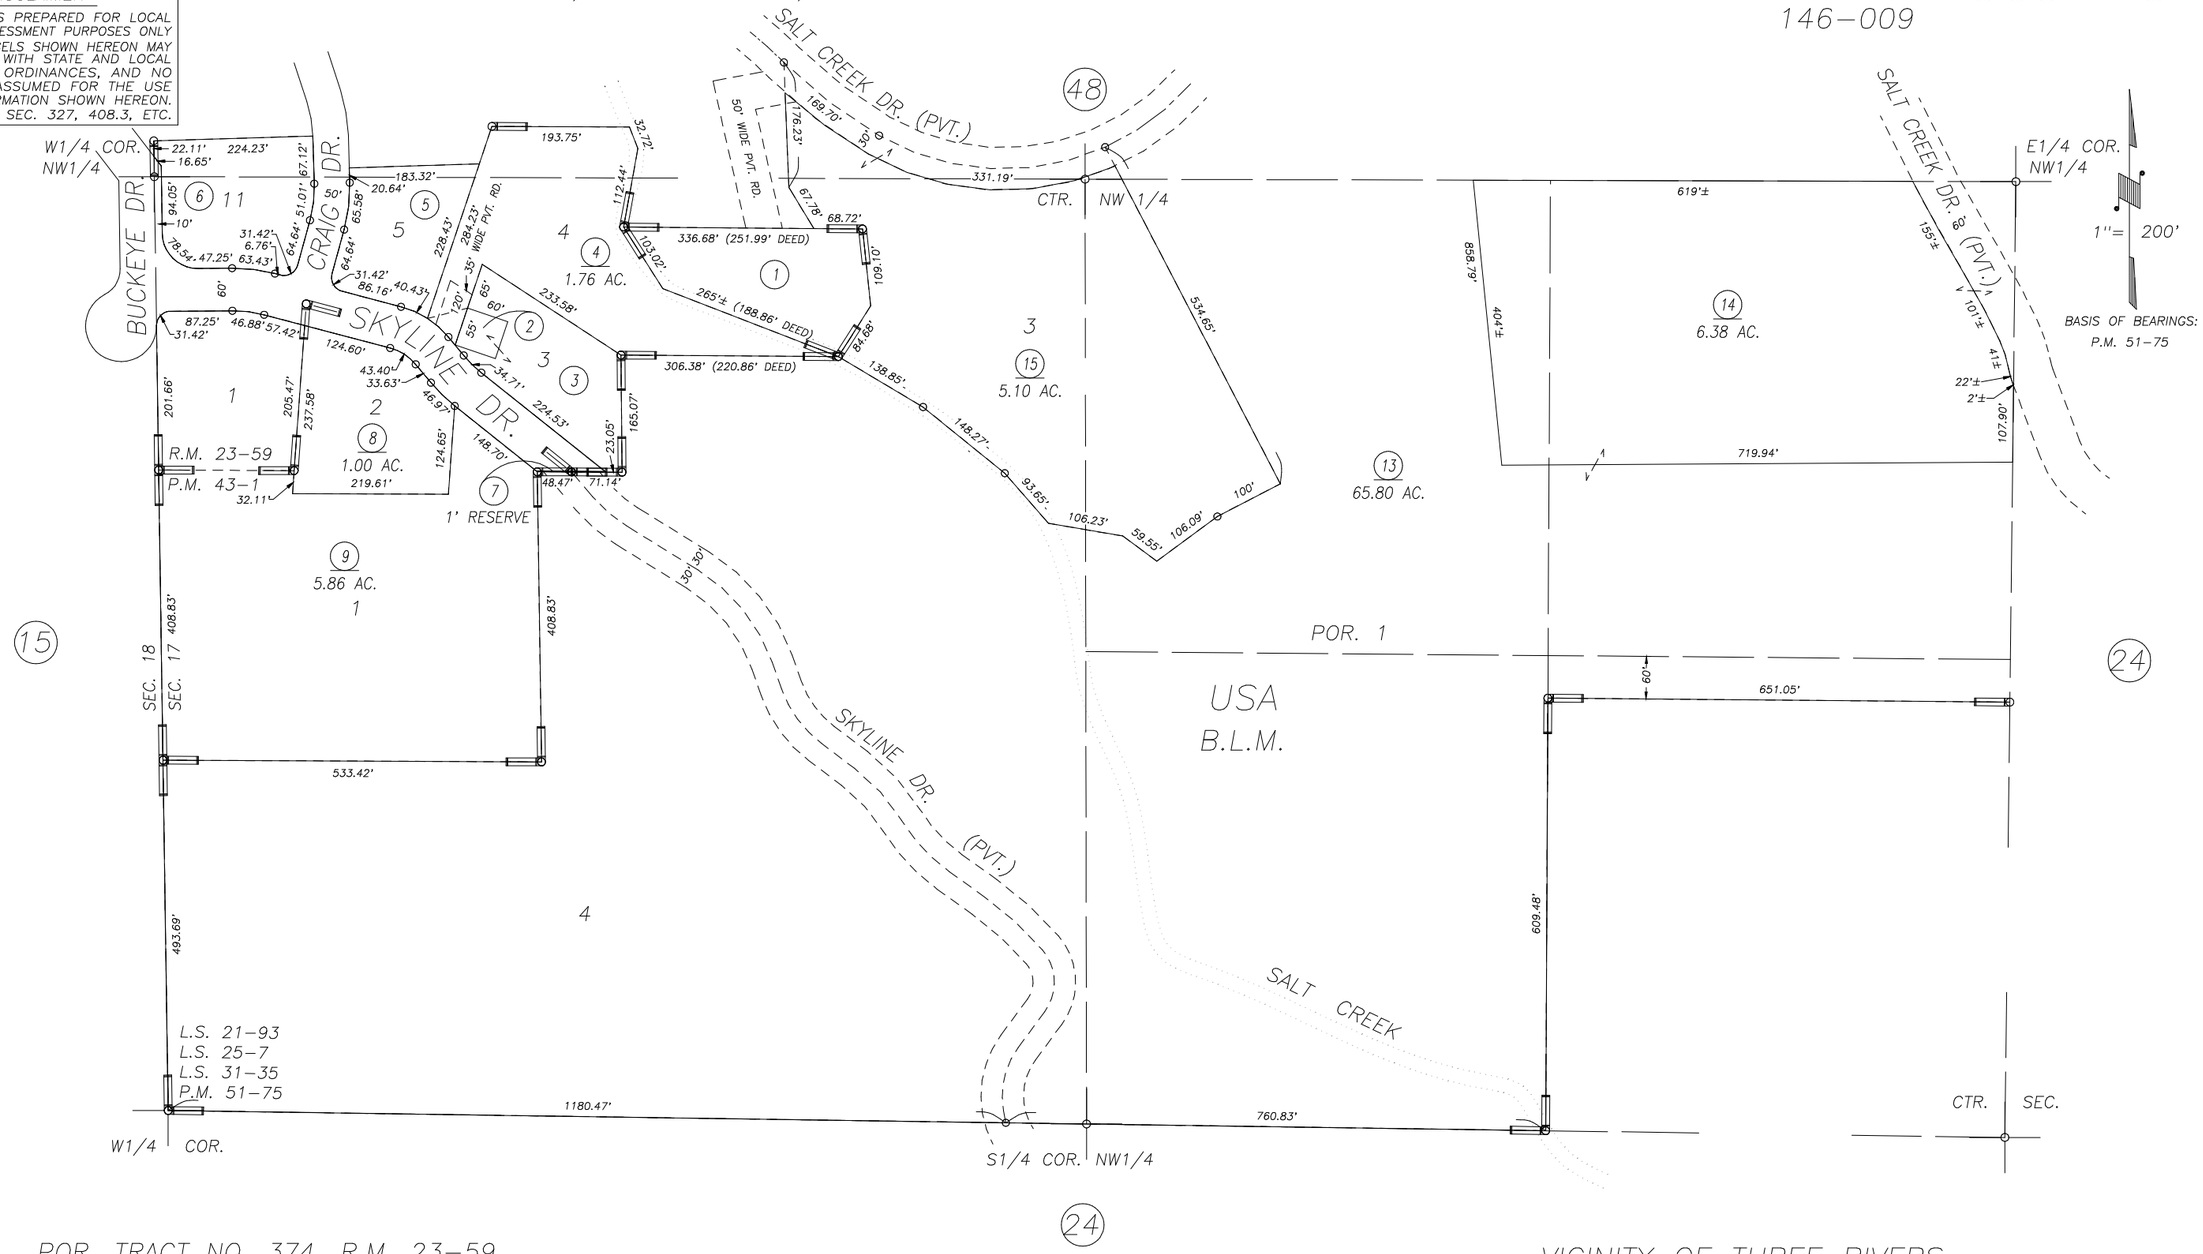

POR. TRACT NO. 374, R.M. 23–59
PARCEL MAP NO. 4197, P.M. 43–1
POR. RECORD OF SURVEY, L.S. 21–93
POR. RECORD OF SURVEY, L.S. 25–7
POR. RECORD OF SURVEY, L.S. 31–35
POR. PARCEL MAP NO. 5069, P.M. 51–75

VICINITY OF THREE RIVERS
ASSESSOR'S MAPS BK. 069 , PG. 49
COUNTY OF TULARE, CALIFORNIA, U.S.A.

NOTE: Assessor's Parcel Numbers Shown in Circles (1)
Assessor's Block Numbers Shown in Elipses (123)

REVISION	DATE	TECH
2016–0004799	02/26/2016	AEL