S1/2 OF SW1/4 SEC. 22, T.18S, R24E., M.D.B.&M.

Tax Area Codes 077–78
006–004
006–061
006–122

DISCLAIMER

THIS MAP WAS PREPARED FOR LOCAL PROPERTY ASSESSMENT PURPOSES ONLY AND THE PARCELS SHOWN HEREON MAY NOT COMPLY WITH STATE AND LOCAL SUBDIVISION ORDINANCES, AND NO LIABILITY IS ASSUMED FOR THE USE OF THE INFORMATION SHOWN HEREON. R & T CODE SEC. 327, 408.3, ETC.

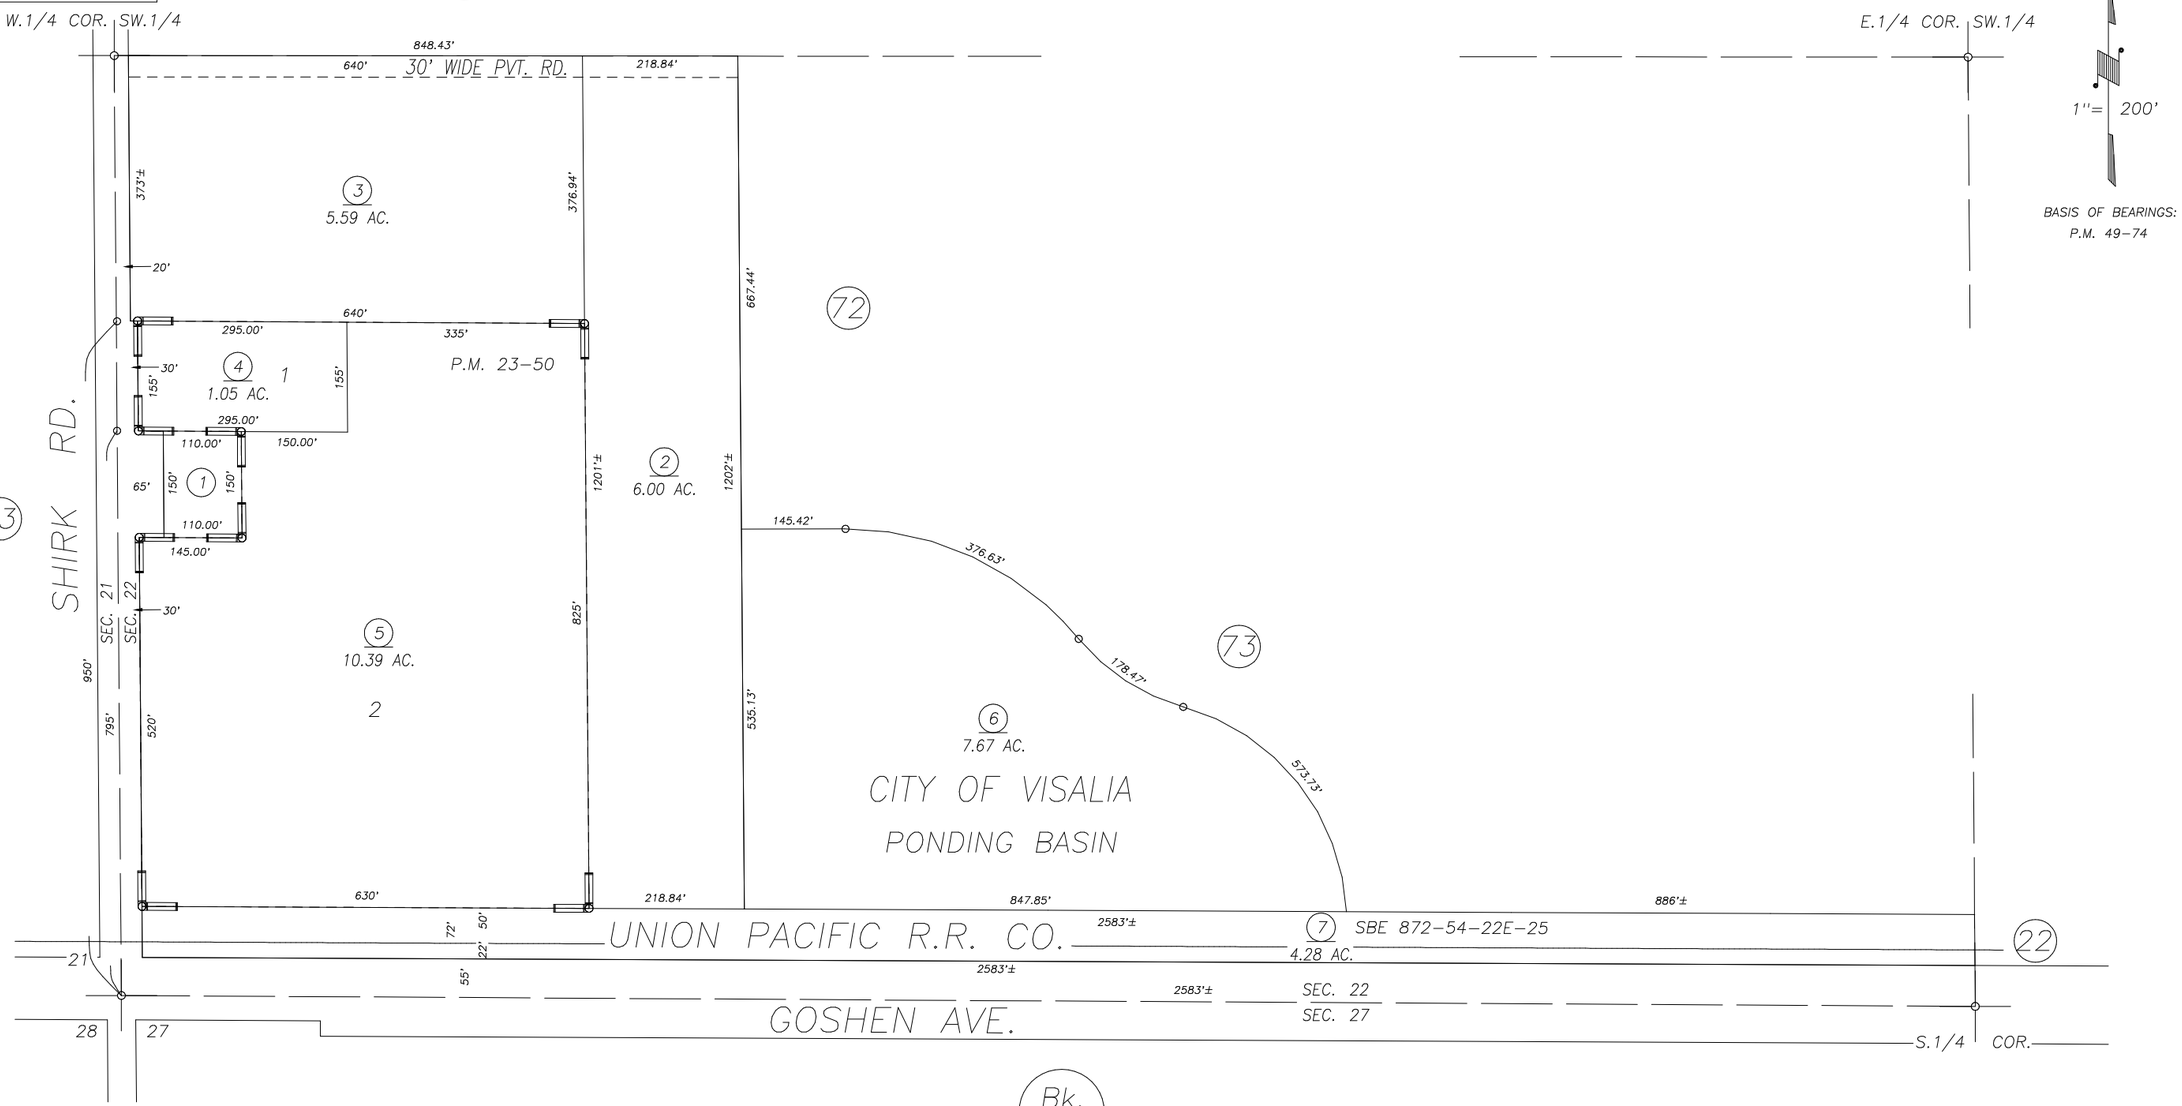

PARCEL MAP 2249, P.M. 23–50

Bk. 085

CITY OF VISALIA
ASSESSOR'S MAPS BK. 077 , PG. 78
COUNTY OF TULARE, CALIFORNIA, U.S.A.

NOTE: Assessor's Parcel Numbers Shown in Circles (1)
Assessor's Block Numbers Shown in Elipses (123)

REVISION	DATE	TECH
2016–0033256	07/08/2016	ARL