POR. S ½ SEC. 25, T.18S., R.24E., & POR. SW ¼ SEC. 30, T.18S., R.25E., M.D.B.&M.

TAX CODE AREA
006-002
006-044

089-06

DISCLAIMER

THIS MAP WAS PREPARED FOR LOCAL PROPERTY ASSESSMENT PURPOSES ONLY. THE PARCELS SHOWN HEREON MAY NOT COMPLY WITH STATE AND LOCAL SUBDIVISION ORDINANCES. NO LIABILITY IS ASSUMED FOR THE USE OF THE INFORMATION HEREON. R & T CODE SEC. 327, 408.3, ETC.

REVISED: 9/30/2014
REASON: 2014-0043705
CAD TECH: NFL

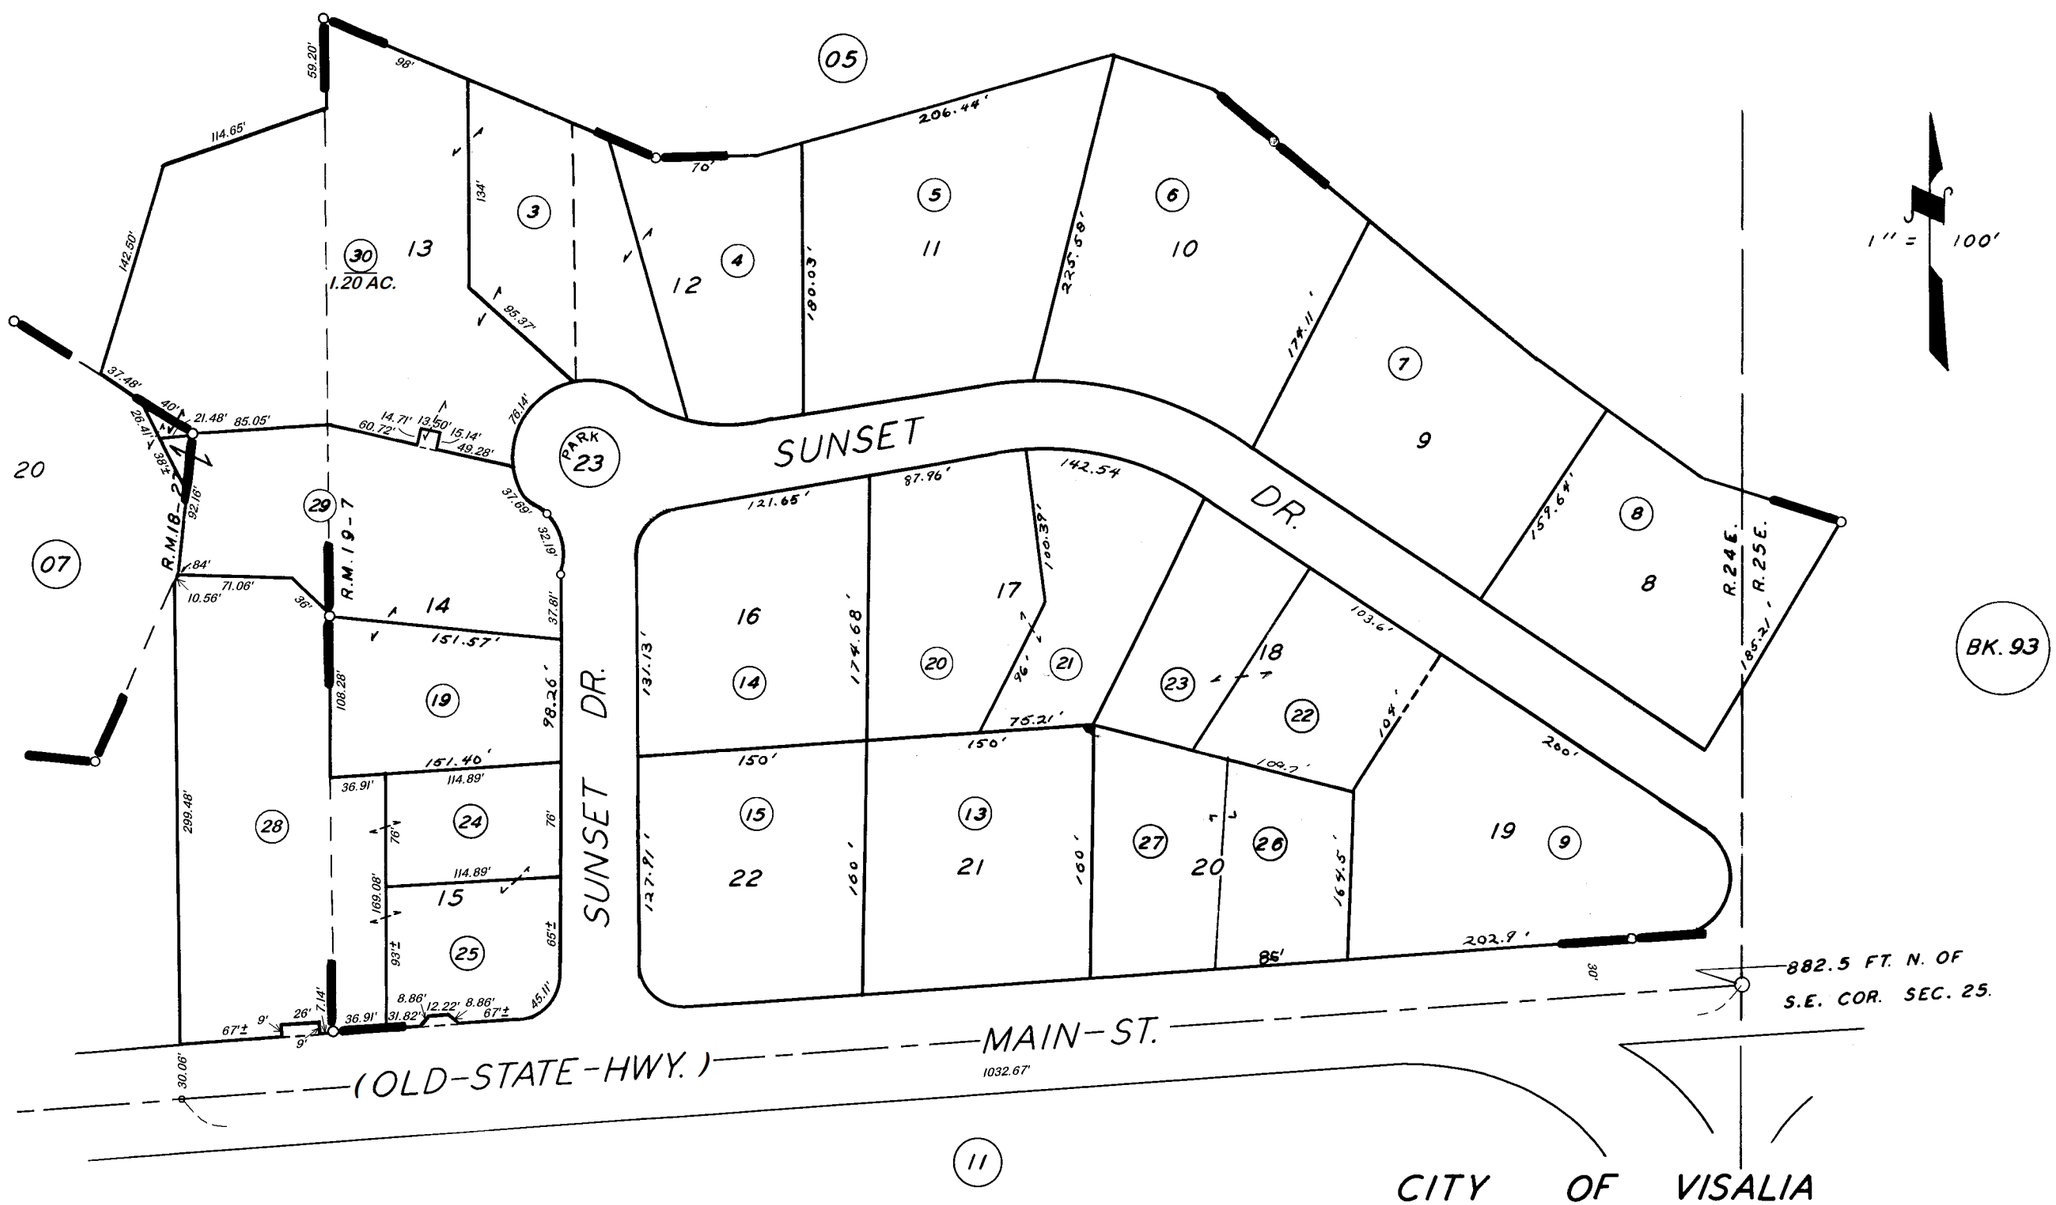

POR. GREEN ACRES NO. 2, R.M. 18-27.
POR. GREEN ACRES NO 4, R.M. 19-7.

CITY OF VISALIA
ASSESSOR'S MAPS BK. 89, PG. 06.
COUNTY OF TULARE, CALIF.

NOTE — ASSESSOR'S BLOCK NUMBERS SHOWN IN ELLIPSES
ASSESSOR'S PARCEL NUMBERS SHOWN IN CIRCLES