DISCLAIMER

THIS MAP WAS PREPARED FOR LOCAL PROPERTY ASSESSMENT PURPOSES ONLY. THE PARCELS SHOWN HEREON MAY NOT COMPLY WITH STATE AND LOCAL SUBDIVISION ORDINANCES. NO LIABILITY IS ASSUMED FOR THE USE OF THE INFORMATION HEREON. R & T CODE SEC. 327, 408.3, ETC.

REVISED: 5/6/2016
REASON: 2015-0013439
CAD TECH: NFL

SW POR. SW 1/4 SEC. 19, T.18S., R.25E., M.D.B.&M.

TAX CODE AREA **90-14**
6-138
6-000
6-137

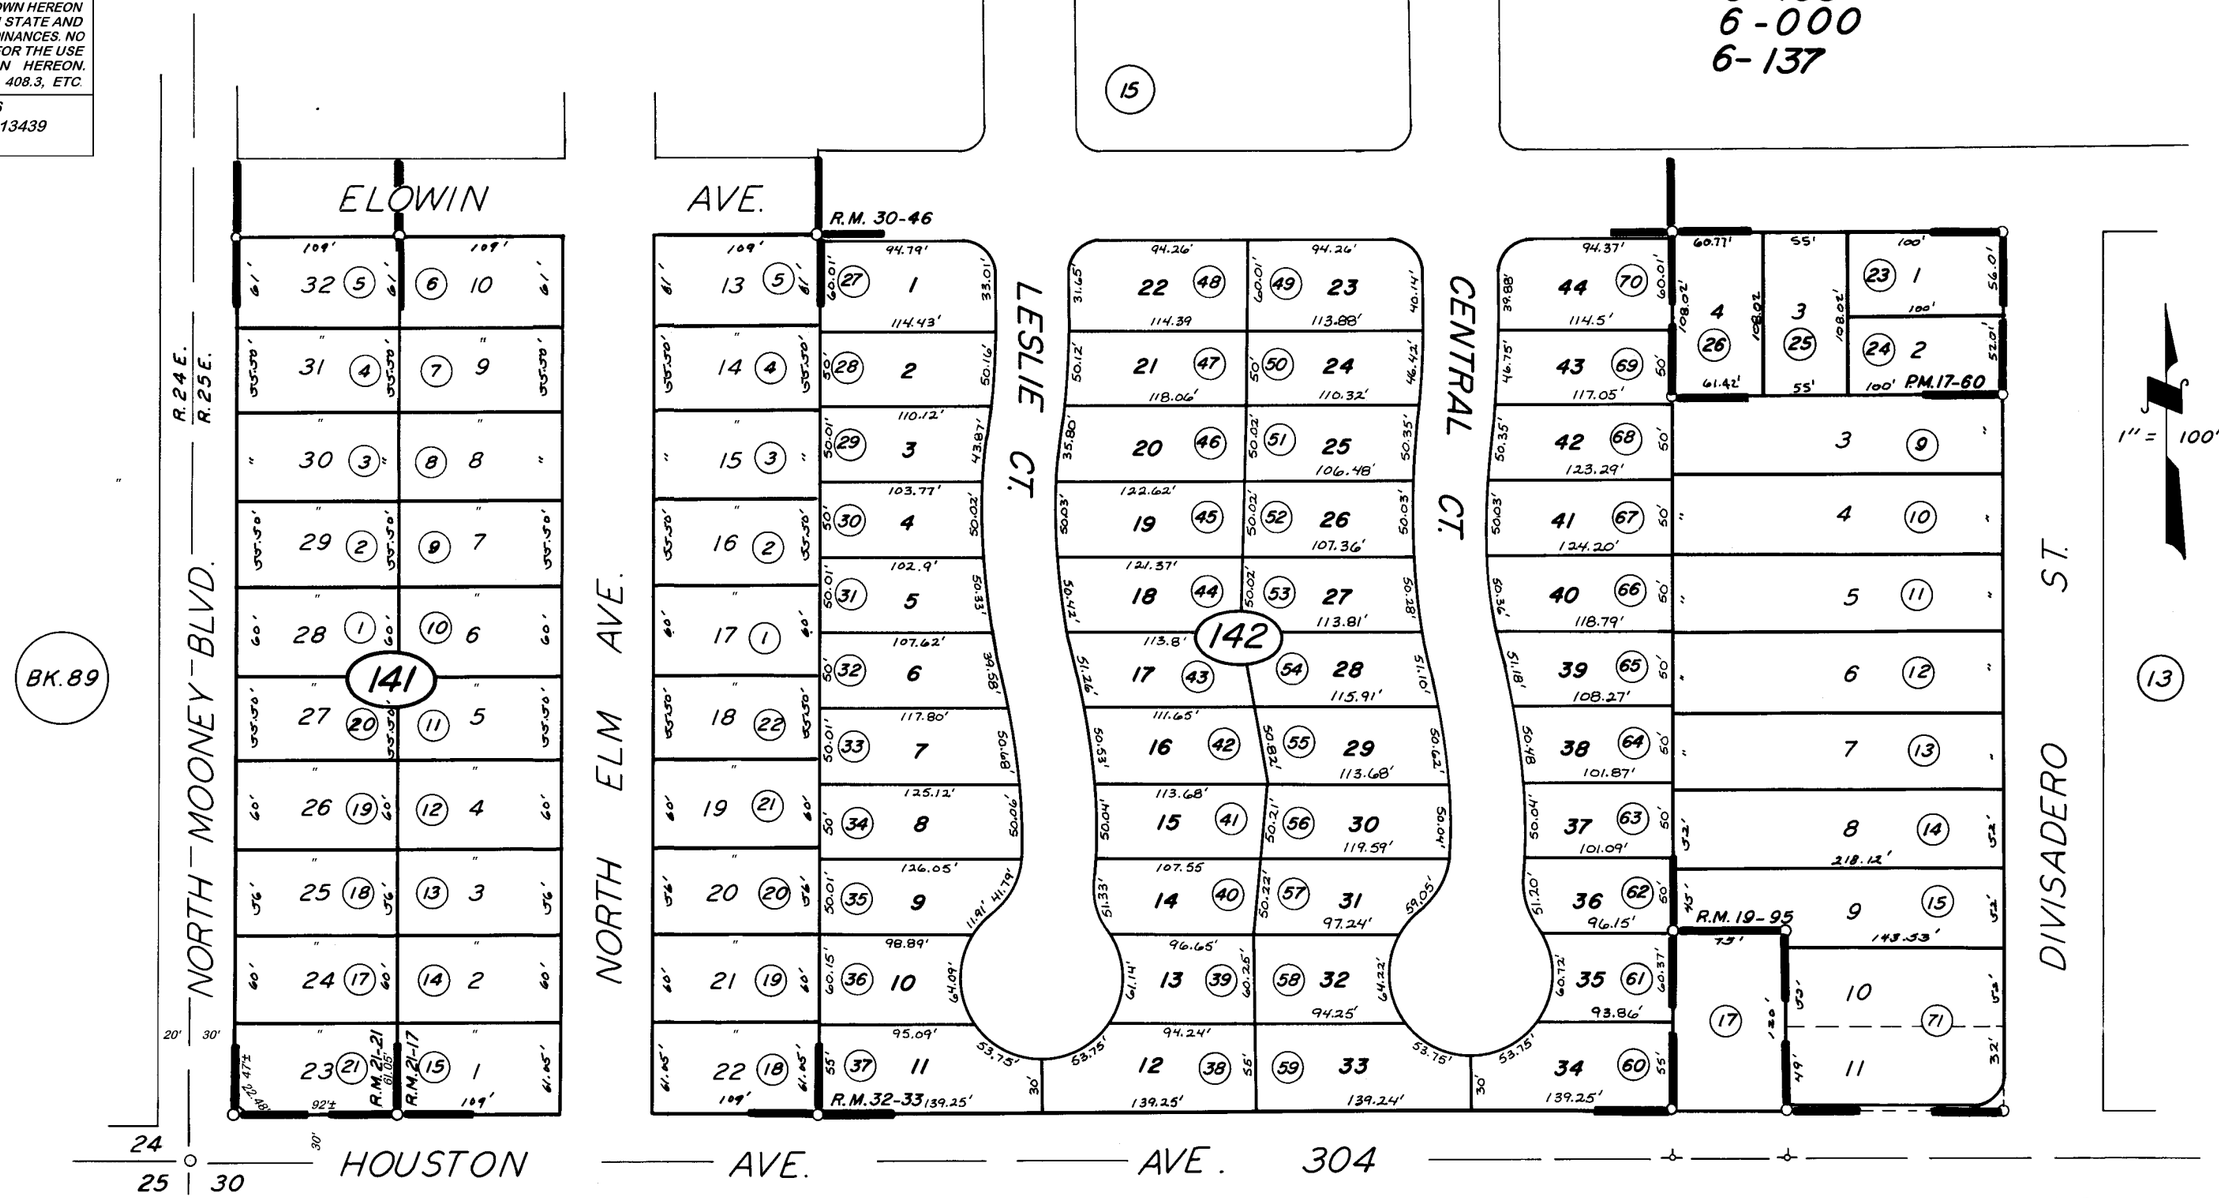

POR. VISALIA MEADOWS UNIT 1 — R.M. 21-17
POR. VISALIA MEADOWS UNIT 2 — R.M. 21-21
POR. CONNELLY SUB. NO. 3 — R.M 19-95
POR. HOUSTON ACRES — R.M. 30-46
PARCEL MAP 1659 — P.M. 17-60
HOUSTON ACRES NO. 2 — R.M. 32-33

BK.93

CITY OF VISALIA

ASSESSOR'S MAPS BK. 90, PG. 14.

COUNTY OF TULARE, CALIF.

NOTE — ASSESSOR'S BLOCK NUMBERS SHOWN IN ELLIPSES
ASSESSOR'S PARCEL NUMBERS SHOWN IN CIRCLES