S½ OF NW¼ OF SE¼ OF SEC. 20, T.18S., R.25E., M.D.B. & M.

TAX CODE AREA
006-030
006-033
006-142

091-34

DISCLAIMER

THIS MAP WAS PREPARED FOR LOCAL PROPERTY ASSESSMENT PURPOSES ONLY. THE PARCELS SHOWN HEREON MAY NOT COMPLY WITH STATE AND LOCAL SUBDIVISION ORDINANCES. NO LIABILITY IS ASSUMED FOR THE USE OF THE INFORMATION HEREON.

REVISED: 03/28/2016
REASON: ADD CITY PROP.
CAD TECH: ARL

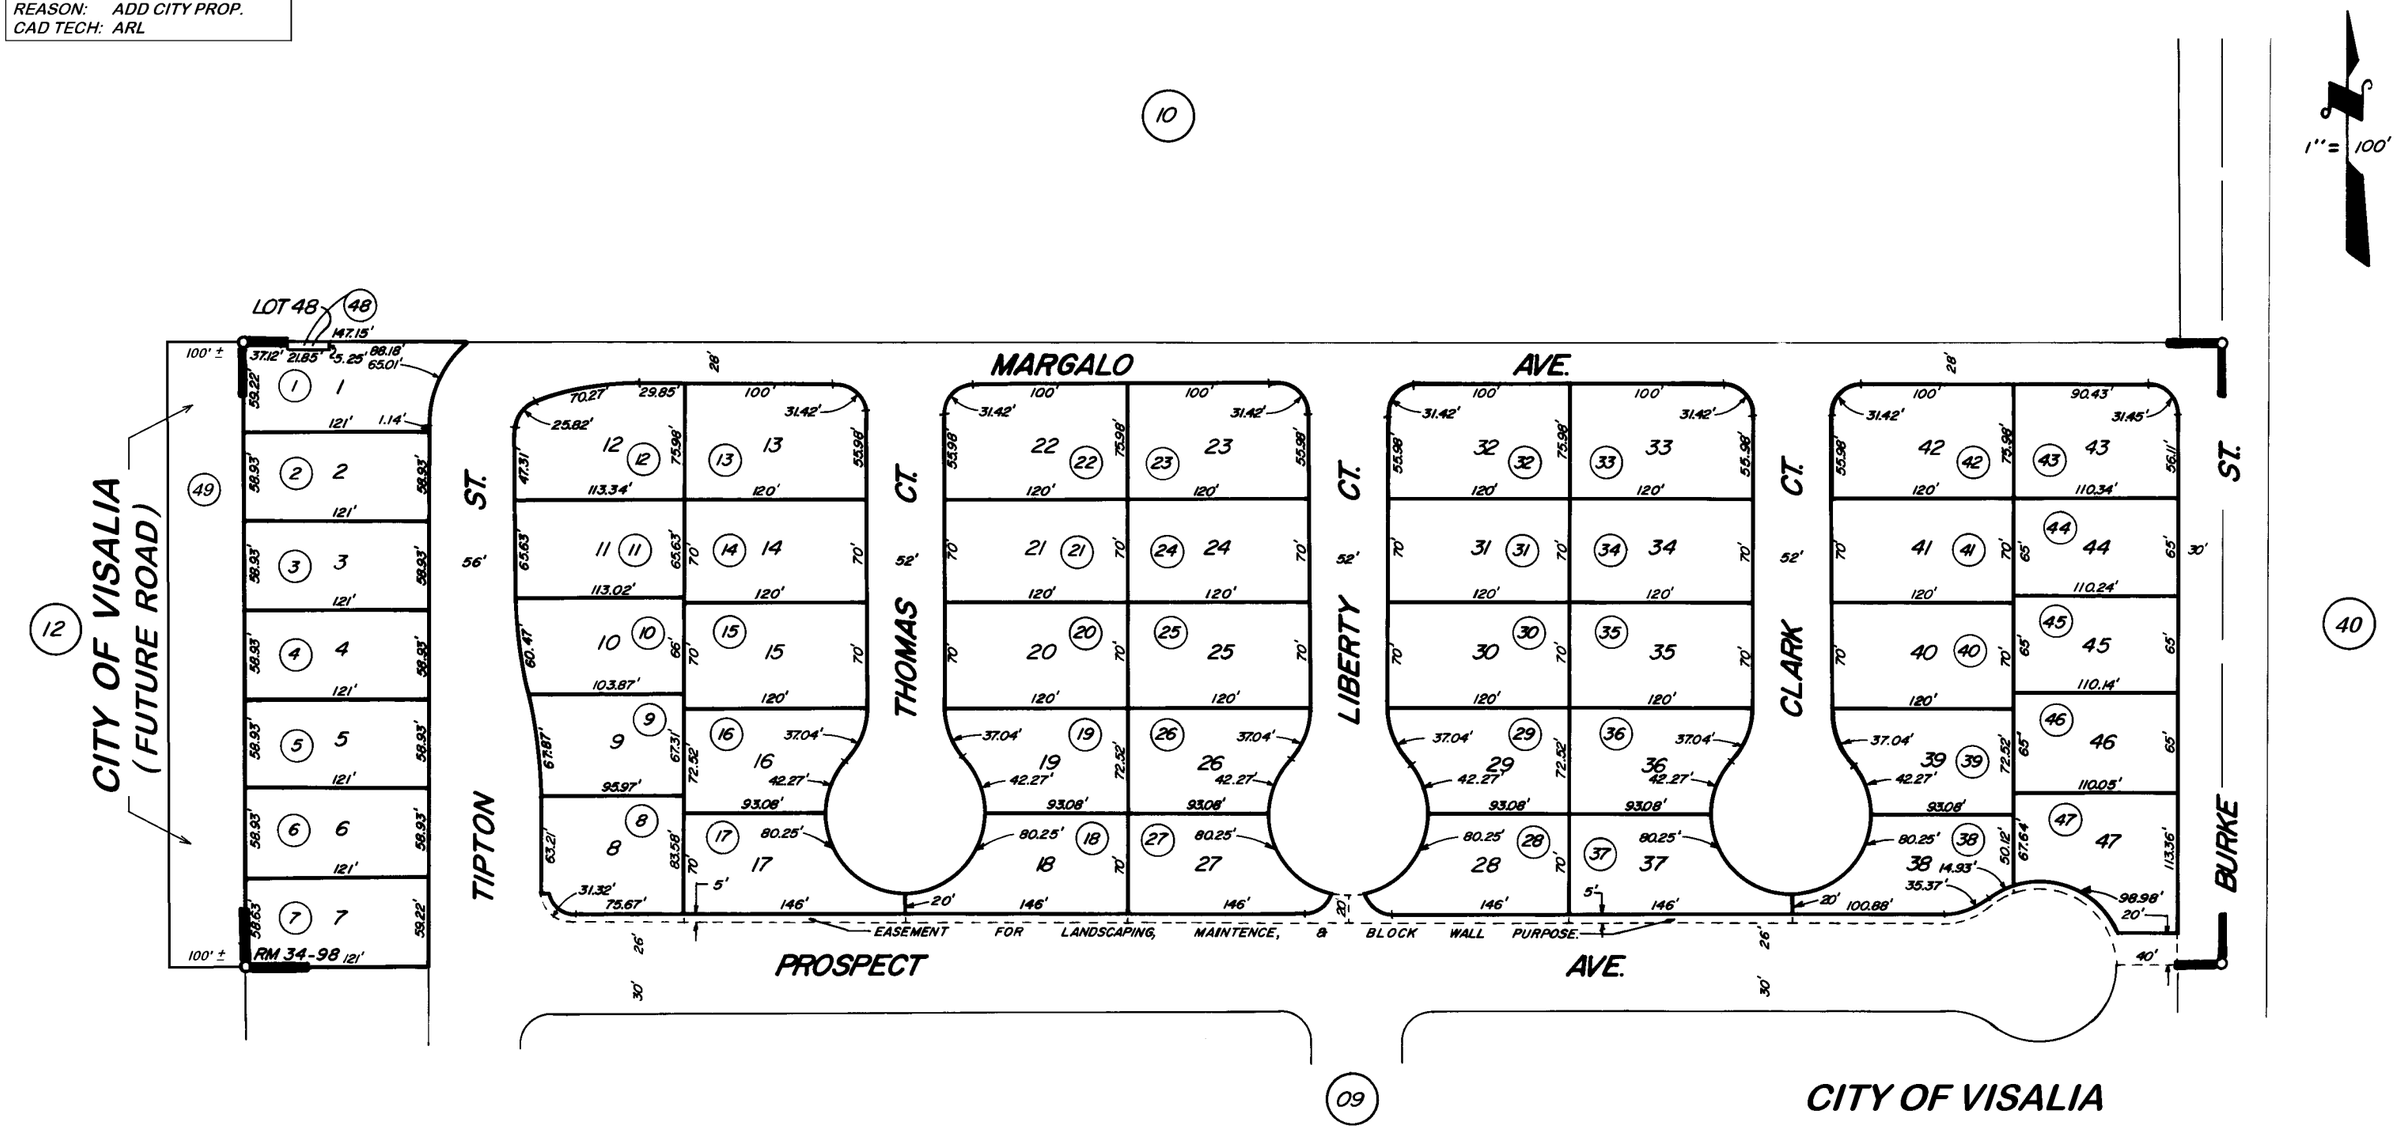

CITY OF VISALIA
ASSESSOR'S MAPS BK. 91 PG. 34
COUNTY OF TULARE, CALIF.

WILLOW BROOK ON THE PARK UNIT NO. 1, R.M. 34-98

NOTE—ASSESSOR'S BLOCK NUMBERS SHOWN IN ELLIPSES
ASSESSOR'S PARCEL NUMBERS SHOWN IN CIRCLES