POR. S 1/2 SW 1/4 OF NE 1/4 SEC. 30, T.18S., R.25E., M.D.B.&M.

TAX CODE AREA 93-09

6-137

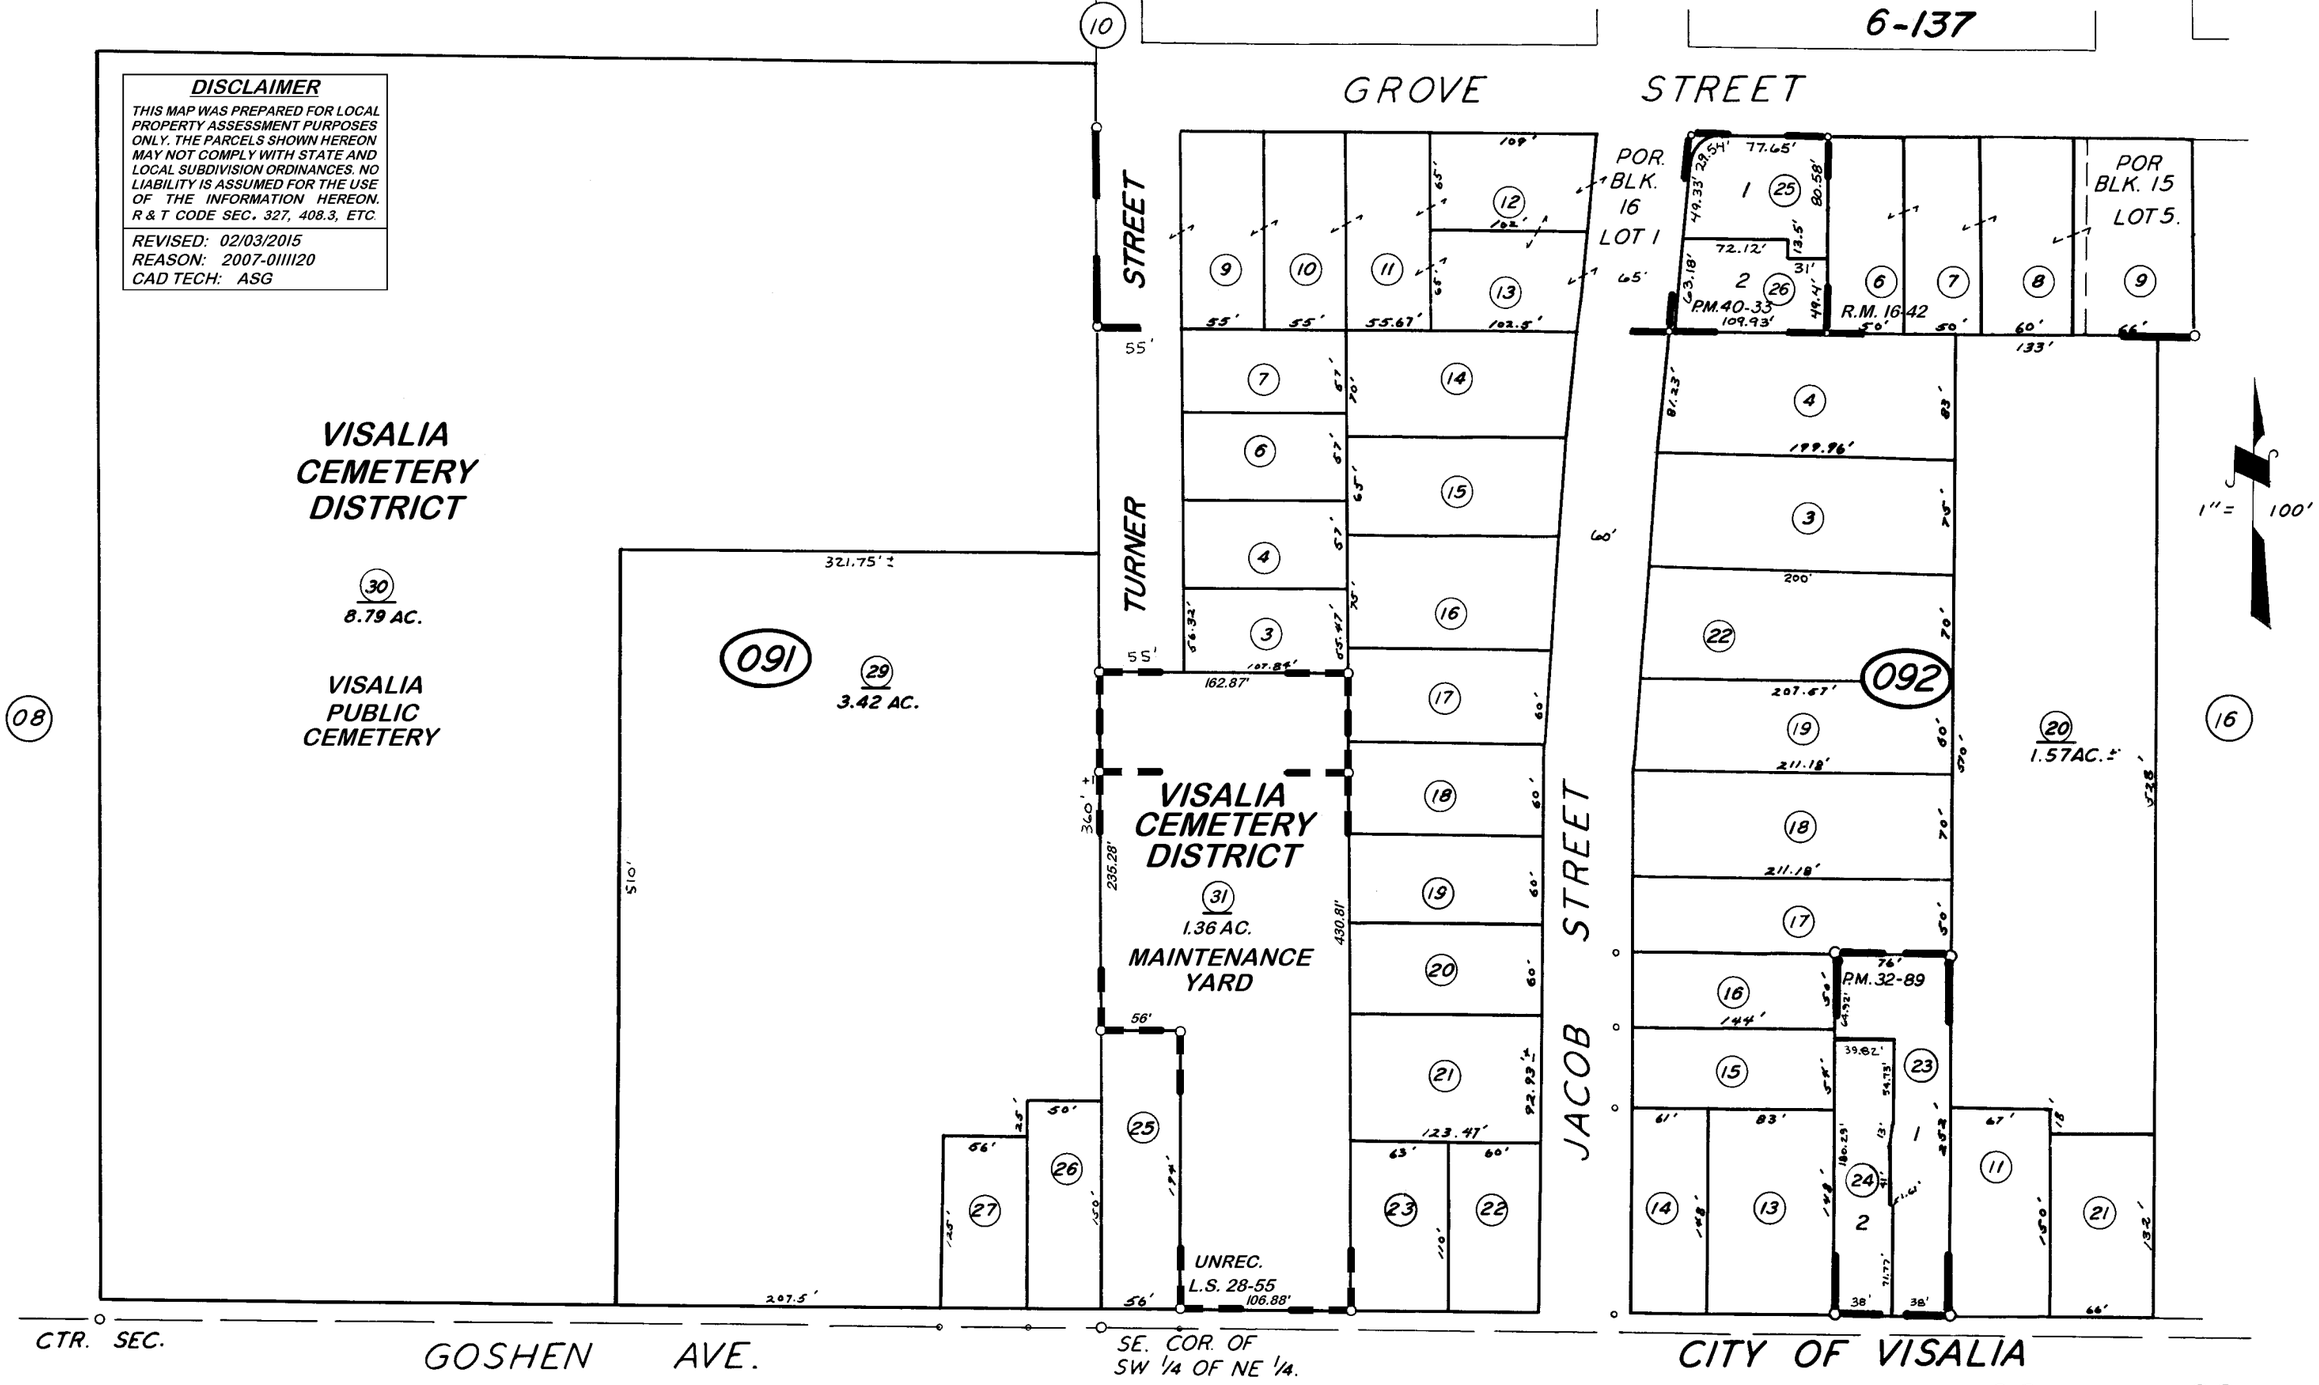

ASSESSOR'S MAPS BK. 93, PG. 09.

COUNTY OF TULARE, CALIF.

POR. HIGHLAND TRUST FIRST EXT., R.M. 16-42
PARCEL MAP NO. 3188, P.M. 32-89
PARCEL MAP NO. 3929, P.M. 40-33
RECORD OF SURVEY, L.S. 28-55

VISALIA CEMETERY DISTRICT, UNREC.

NOTE — ASSESSOR'S BLOCK NUMBERS SHOWN IN ELLIPSES
ASSESSOR'S PARCEL NUMBERS SHOWN IN CIRCLES