DISCLAIMER

THIS MAP WAS PREPARED FOR LOCAL PROPERTY ASSESSMENT PURPOSES ONLY. THE PARCELS SHOWN HEREON MAY NOT COMPLY WITH STATE AND LOCAL SUBDIVISION ORDINANCES. NO LIABILITY IS ASSUMED FOR THE USE OF THE INFORMATION HEREON. R & T CODE SEC. 327, 408.3, ETC.

REVISED: 01/22/2015
REASON: DELETE APN 093-194-020
CAD TECH: KMS

N. POR. SE 1/4 OF SE 1/4 SEC. 30, T.18S., R.25E., M.D.B.&M.

TAX CODE AREA
006-218
006-219

93-19

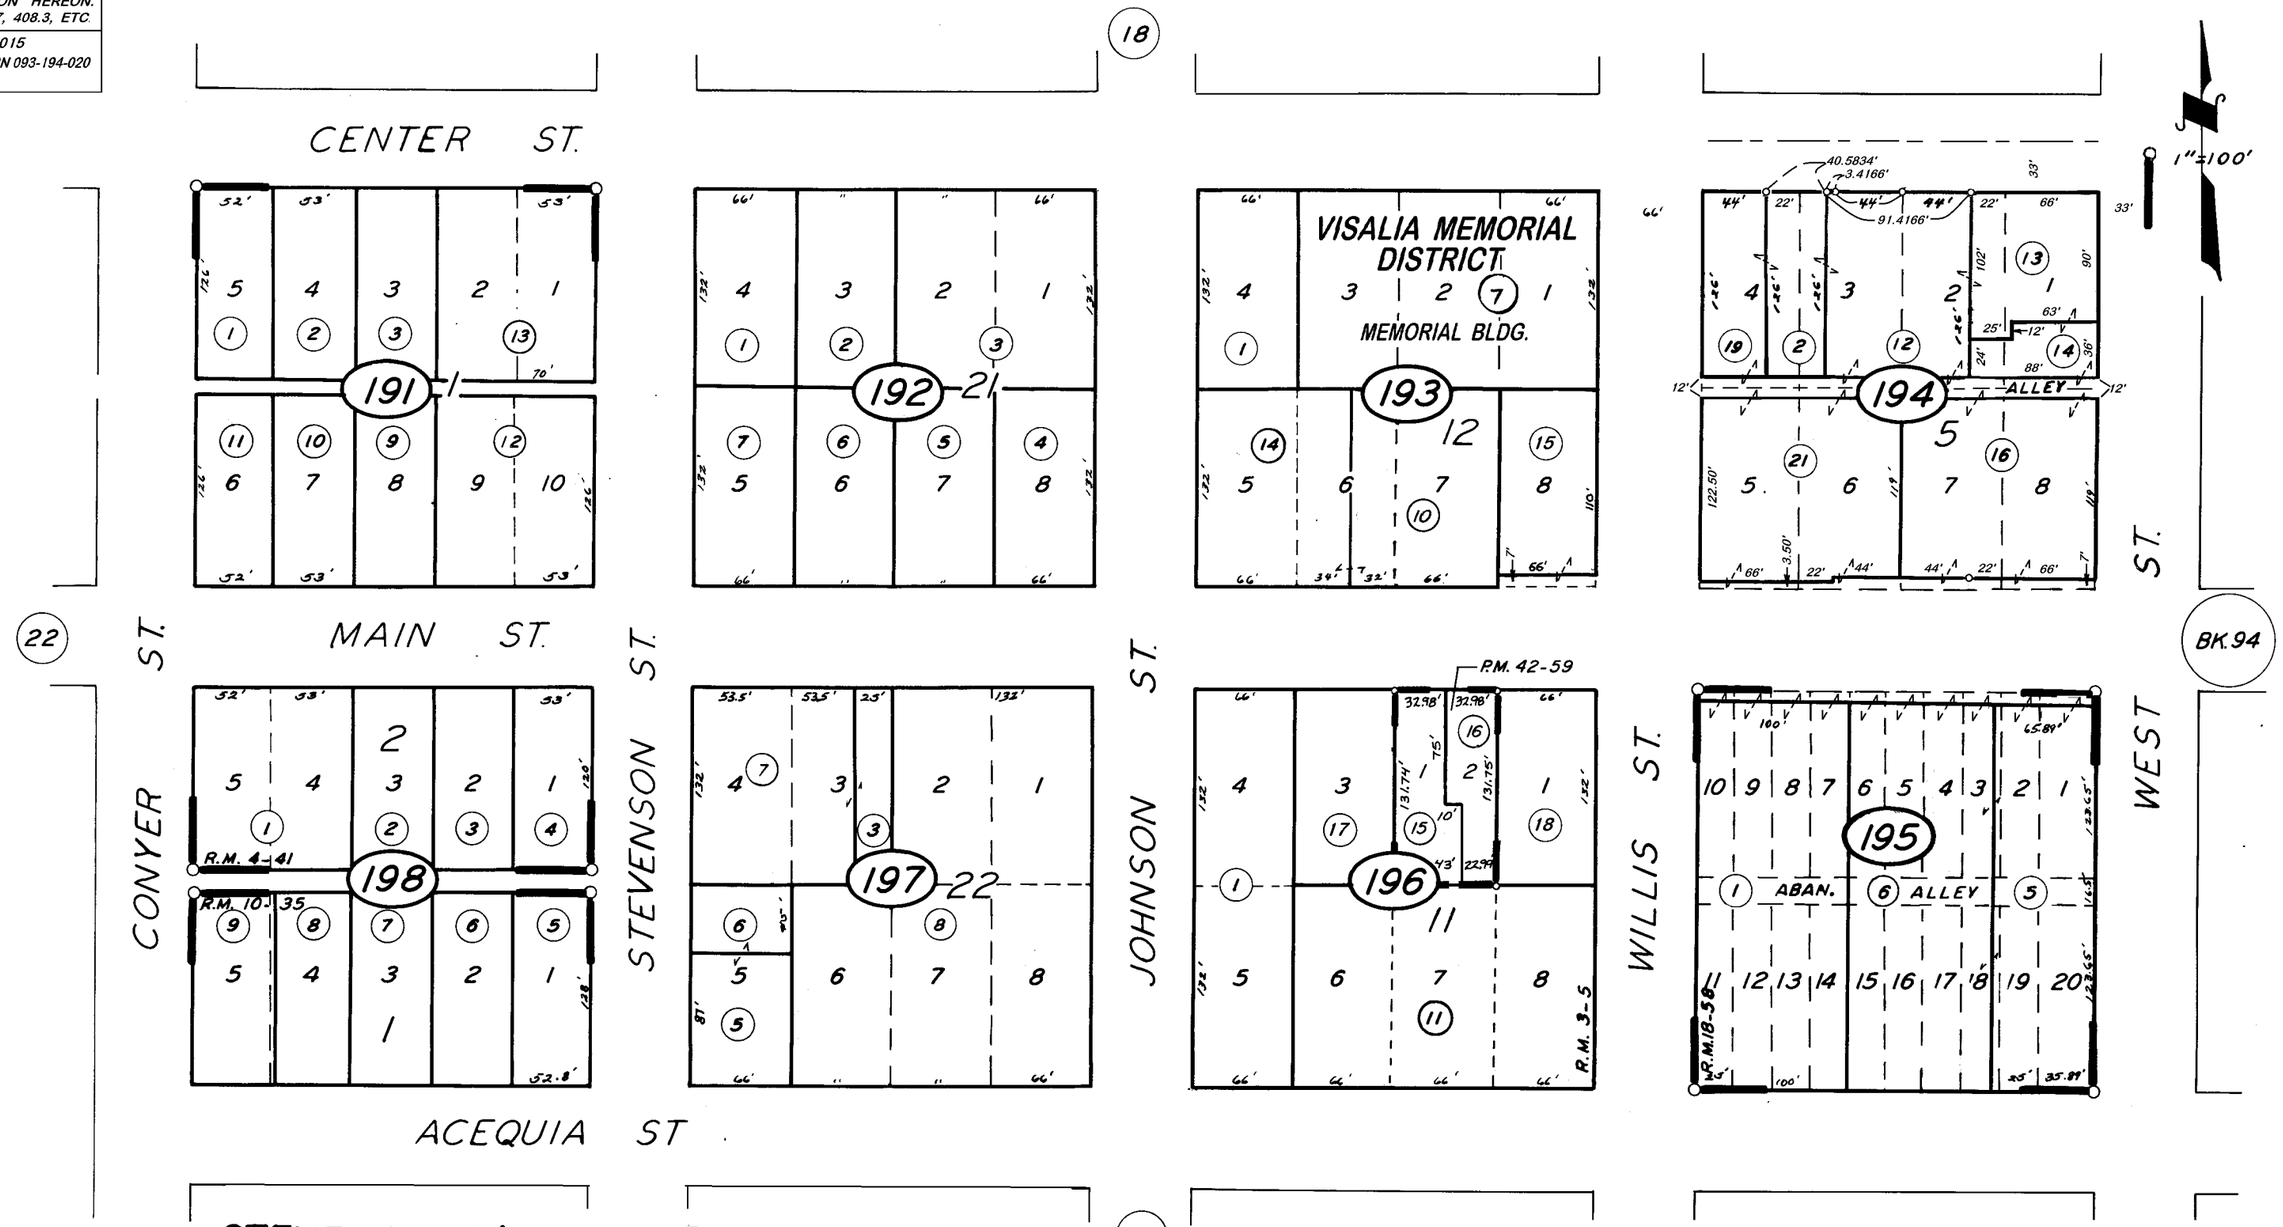

STEVENSONS' ADD., R.M. 3-5
S. STEVENSONS' ADD., R.M. 4-41
THE STEVENSON TRACT, R.M. 10-35
2ND RESUB. STEVENSONS' ADD. BLK. 6, R.M. 18-58.
PARCEL MAP 4155, P.M. 42-59

CITY OF VISALIA
ASSESSOR'S MAPS BK. 93, PG. 19.
COUNTY OF TULARE, CALIF.

NOTE — ASSESSOR'S BLOCK NUMBERS SHOWN IN ELLIPSES
ASSESSOR'S PARCEL NUMBERS SHOWN IN CIRCLES