N1/2 OF NE1/4 OF NE1/4 SEC. 29, T.18S., R.25E., M.D.B.&M.

Tax Area Codes 094–14
006–096

DISCLAIMER

THIS MAP WAS PREPARED FOR LOCAL PROPERTY ASSESSMENT PURPOSES ONLY AND THE PARCELS SHOWN HEREON MAY NOT COMPLY WITH STATE AND LOCAL SUBDIVISION ORDINANCES, AND NO LIABILITY IS ASSUMED FOR THE USE OF THE INFORMATION SHOWN HEREON.

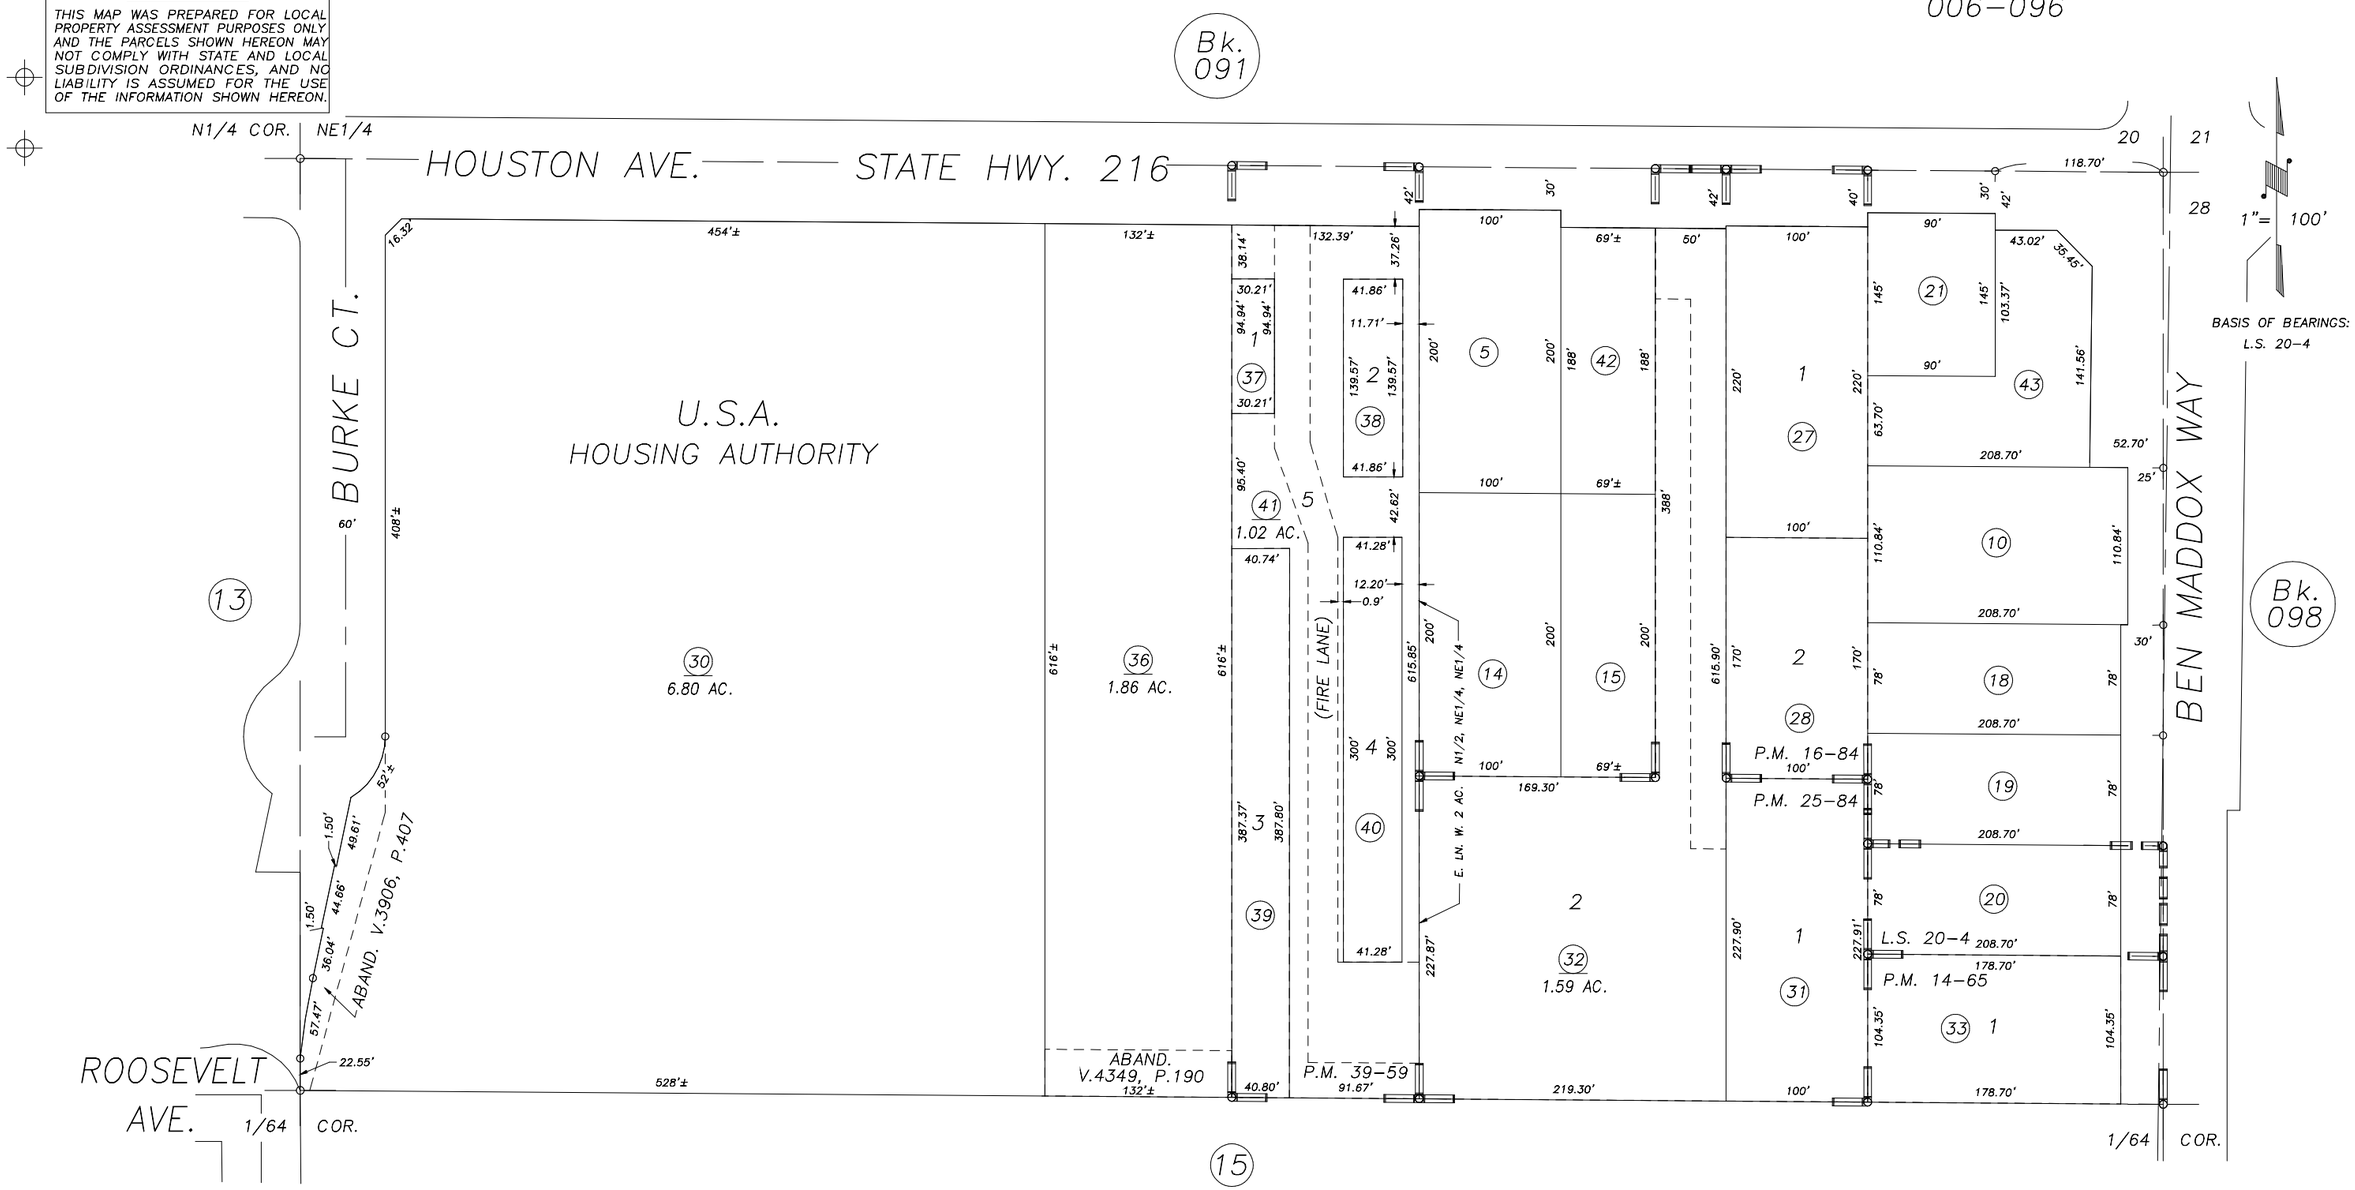

POR. PARCEL MAP NO. 1364, P.M. 14–65
PARCEL MAP NO. 1583, P.M. 16–84
PARCEL MAP NO. 2483, P.M. 25–84
PARCEL MAP NO. 2916, P.M. 30–17
PARCEL MAP NO. 3856, P.M. 39–59
RECORD OF SURVEY, L.S. 20–4

CITY OF VISALIA
ASSESSOR'S MAPS BK.94 , PG.14
COUNTY OF TULARE, CALIFORNIA, U.S.A.

NOTE: Assessor's Parcel Numbers Shown in Circles (1)
Assessor's Block Numbers Shown in Elipses (123)

REVISION	DATE	TECH
2016–0053770	10/12/2016	ARL