N1/2 SEC.21, T.18S., R.25E., M.D.B.&M.

Tax Area Codes 098–01
153–002

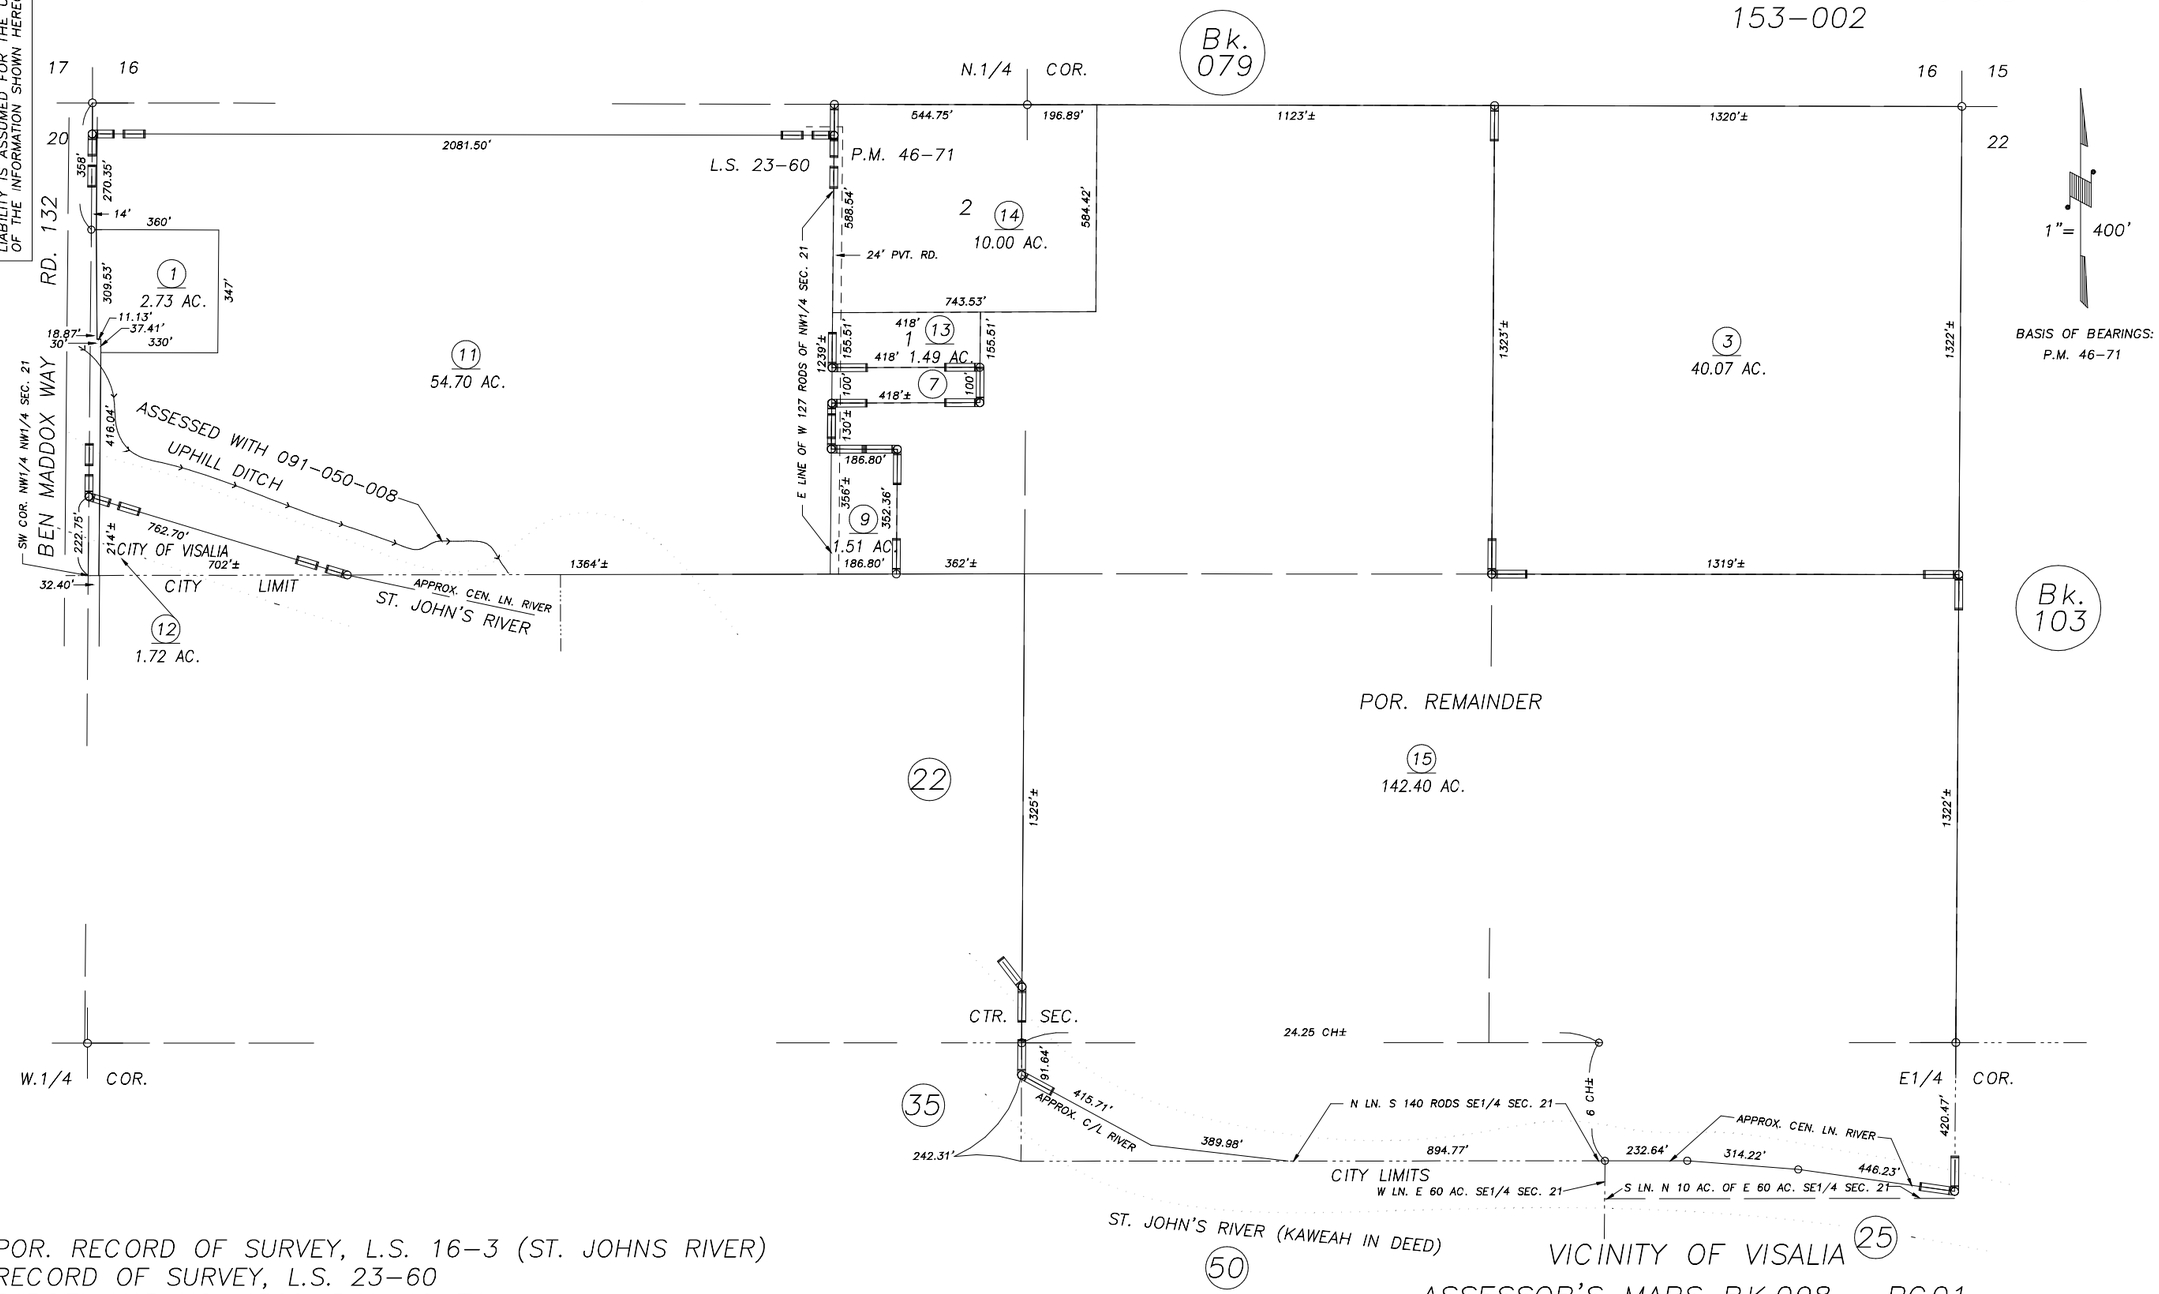

DISCLAIMER

THIS MAP WAS PREPARED FOR LOCAL PROPERTY ASSESSMENT PURPOSES ONLY AND THE PARCELS SHOWN HEREON MAY NOT COMPLY WITH STATE AND LOCAL SUBDIVISION ORDINANCES, AND NO LIABILITY IS ASSUMED FOR THE USE OF THE INFORMATION SHOWN HEREON.

POR. RECORD OF SURVEY, L.S. 16–3 (ST. JOHNS RIVER)
RECORD OF SURVEY, L.S. 23–60
PARCEL MAP NO. 4566, P.M. 46–71

VICINITY OF VISALIA

ASSESSOR'S MAPS BK.098 , PG.01
COUNTY OF TULARE, CALIFORNIA, U.S.A.

NOTE: Assessor's Parcel Numbers Shown in Circles (1)
Assessor's Block Numbers Shown in Elipses (123)

REVISION	DATE	TECH
UPDATE ADJ. PG.	09/23/2016	ARL