DISCLAIMER

THIS MAP WAS PREPARED FOR LOCAL PROPERTY ASSESSMENT PURPOSES ONLY. THE PARCELS SHOWN HEREON MAY NOT COMPLY WITH STATE AND LOCAL SUBDIVISION ORDINANCES. NO LIABILITY IS ASSUMED FOR THE USE OF THE INFORMATION HEREON. R & T CODE SEC. 327, 408.3, ETC.

REVISED: 11/26/2014
REASON: MOVED APNs 16, 21, 33
CAD TECH: RLW

POR. N ½ SEC. 28, T.18S., R.25E., M.D.B. & M.

TAX CODE AREA **098-05**

006-000 006-010
006-096 006-119
006-125 006-226

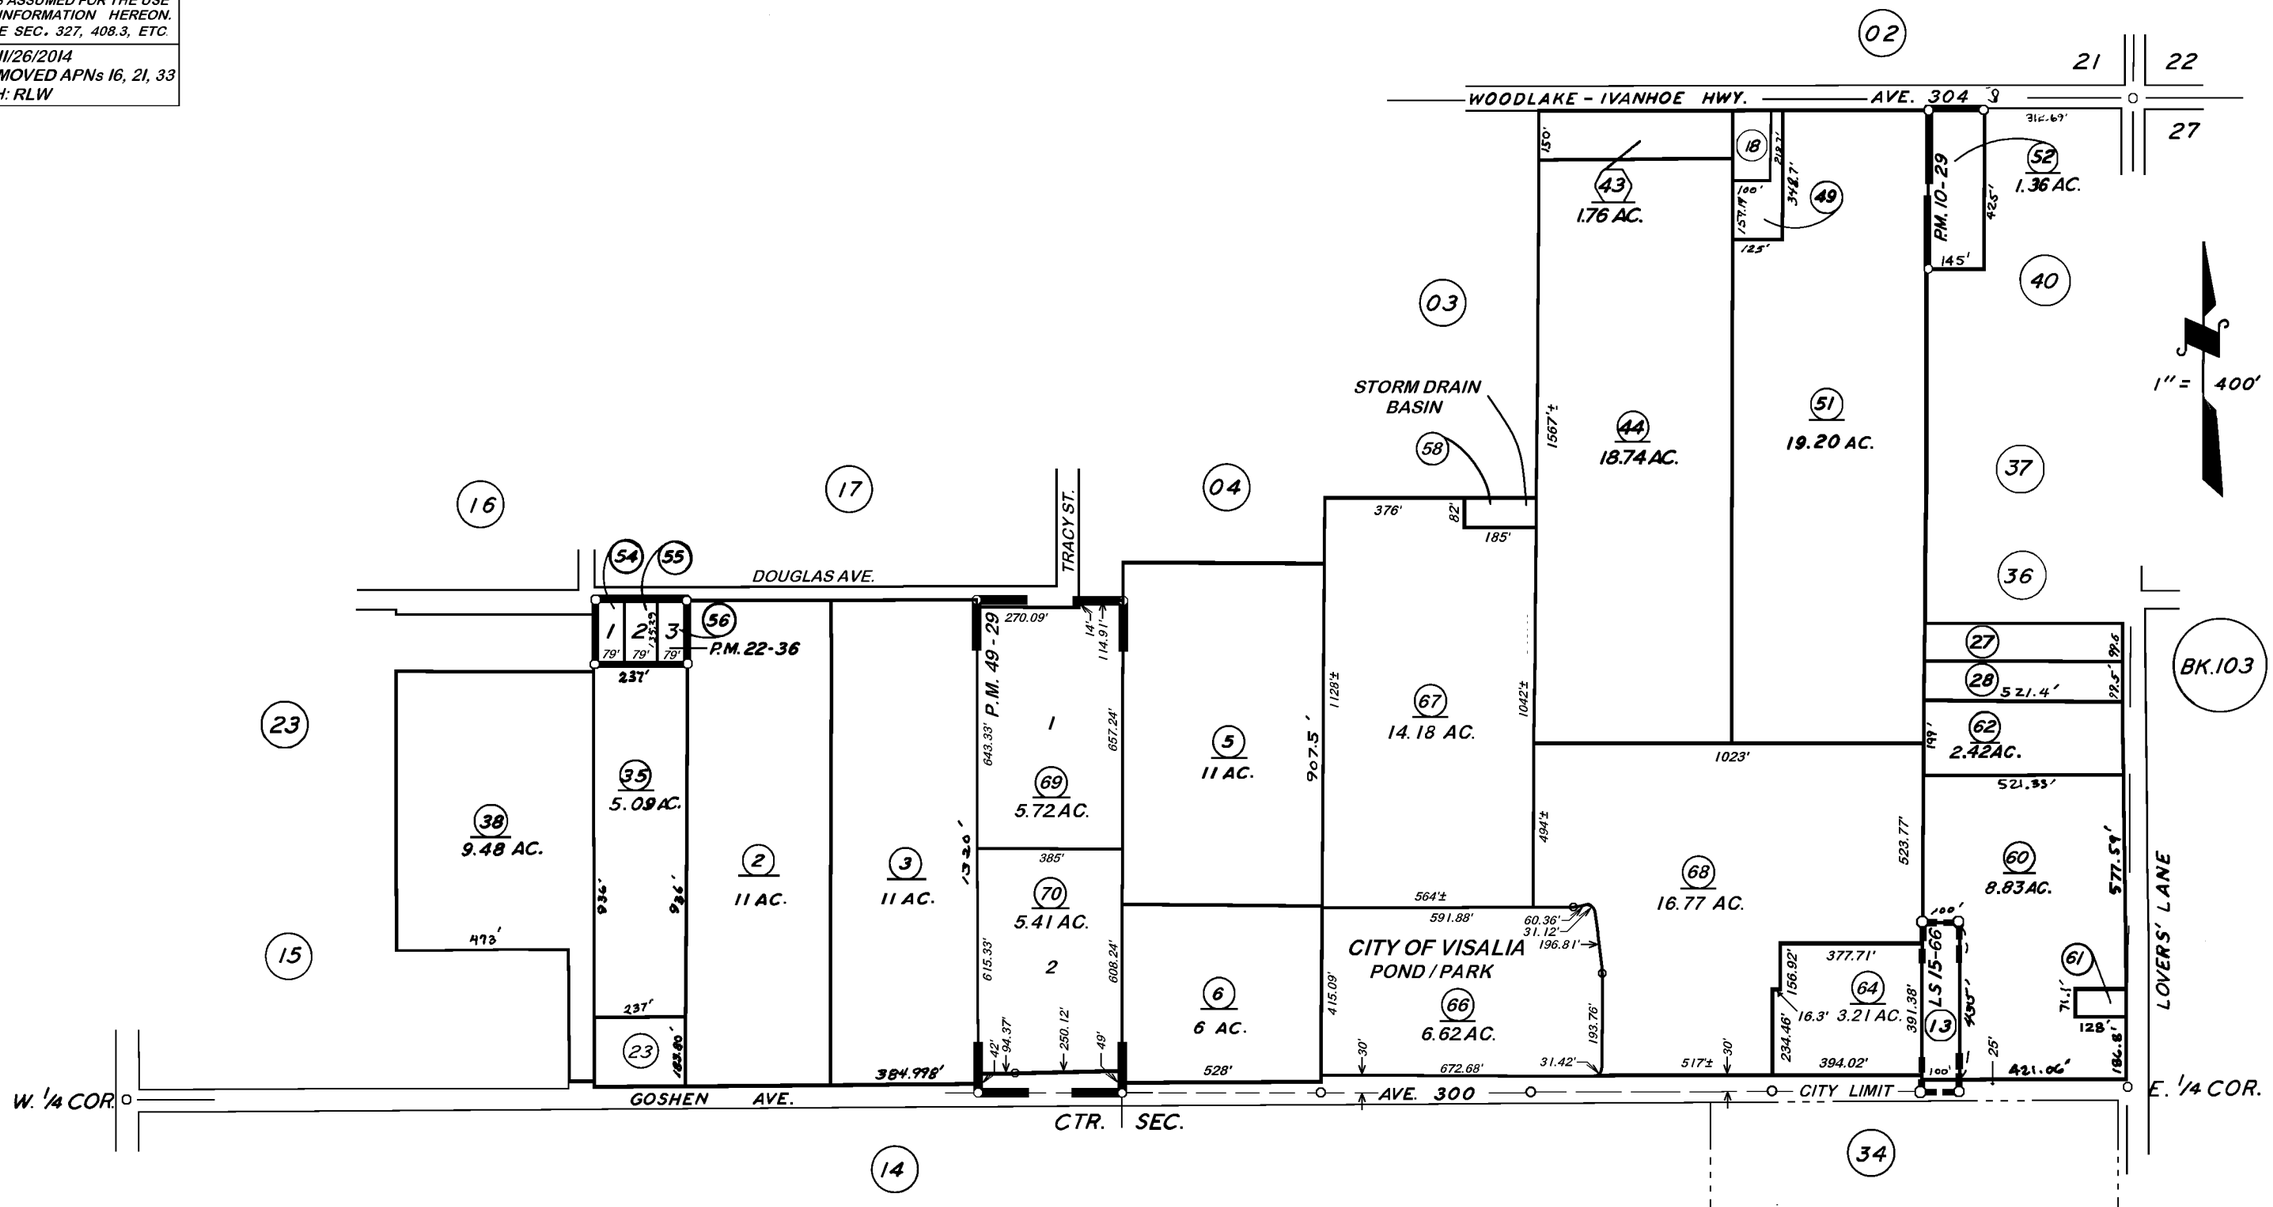

PARCEL MAP 928, P.M. 10-29
PARCEL MAP 2135, P.M. 22-36
RECORD OF SURVEY, L.S. 15-66
PARCEL MAP NO. 4824, P.M. 49-29

CITY OF VISALIA

ASSESSOR'S MAPS BK. **098**, PG. **05**
COUNTY OF TULARE, CALIF.

NOTE — ASSESSOR'S BLOCK NUMBERS SHOWN IN ELLIPSES
ASSESSOR'S PARCEL NUMBERS SHOWN IN CIRCLES