SLY. POR. SW 1/4 SEC. 21, T.18S., R.25E., M.D.B.&M.

TAX CODE AREA **098-20**

006-066 006-081
006-096 006-137
006-141 006-144
006-204

DISCLAIMER

THIS MAP WAS PREPARED FOR LOCAL PROPERTY ASSESSMENT PURPOSES ONLY. THE PARCELS SHOWN HEREON MAY NOT COMPLY WITH STATE AND LOCAL SUBDIVISION ORDINANCES. NO LIABILITY IS ASSUMED FOR THE USE OF THE INFORMATION HEREON. R & T CODE SEC. 327, 408.3, ETC.

REVISED: 09/23/2016
REASON: UPDATE ADJ. PG.
CAD TECH: ARL

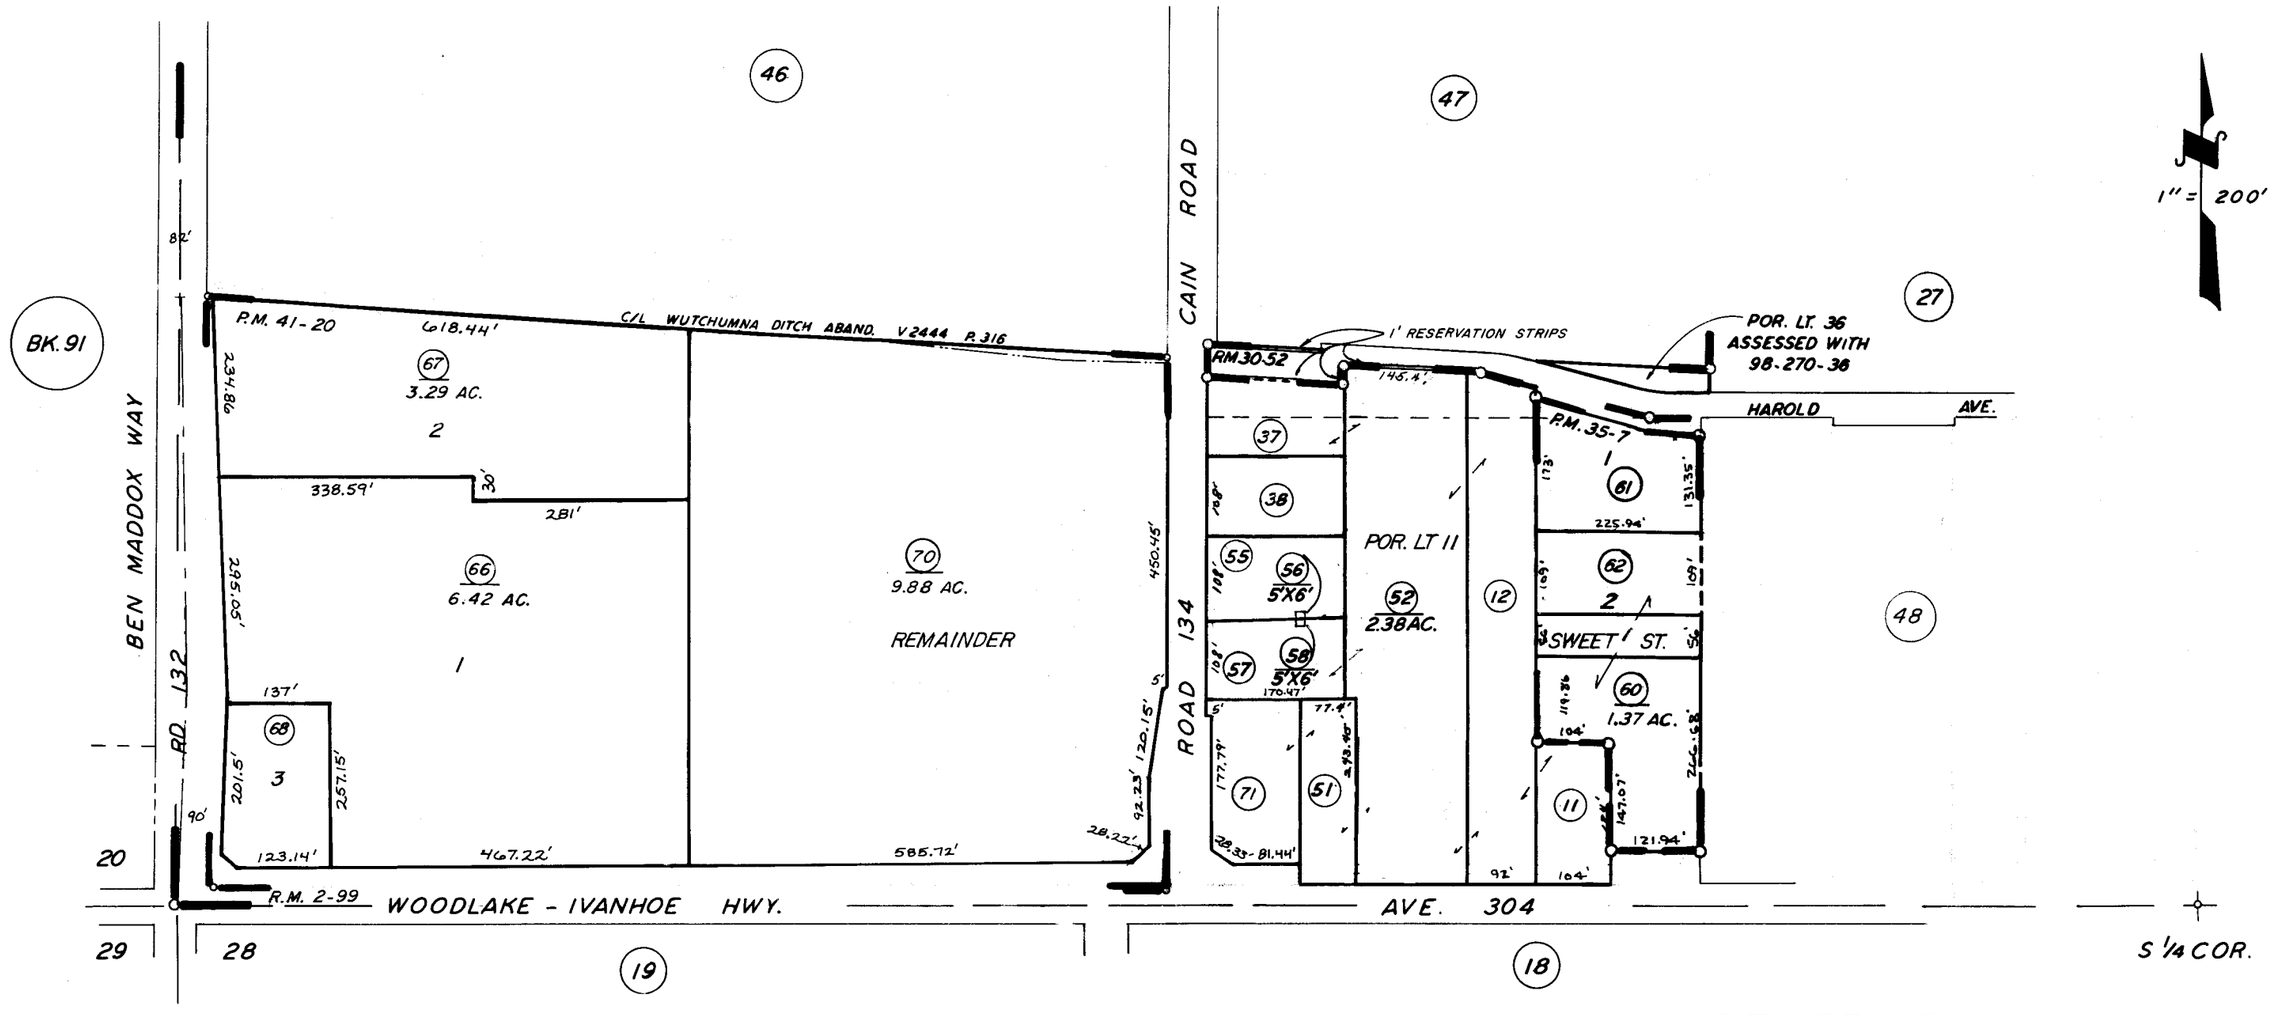

POR. CAIN TRACT R.M. 2-99
POR. RIVERWOOD ESTATES (REV.) R.M. 30-52
RECORD OF SURVEY L.S. 14-86
PARCEL MAP 4016 P.M. 41-20
PARCEL MAP 3405 P.M. 35-07
POR. RECORD OF SURVEY, L.S. 15-100 (LT. 24, R.M. 32-89)

CITY OF VISALIA

ASSESSOR'S MAPS BK. 098, PG. 20

COUNTY OF TULARE, CALIF.

NOTE — ASSESSOR'S BLOCK NUMBERS SHOWN IN ELLIPSES
ASSESSOR'S PARCEL NUMBERS SHOWN IN CIRCLES