N1/2 SEC.34, T.18S., R.25E., M.D.B.&M.

Tax Area Codes 101–06

006–011
006–198
006–211
153–024

DISCLAIMER

THIS MAP WAS PREPARED FOR LOCAL PROPERTY ASSESSMENT PURPOSES ONLY AND THE PARCELS SHOWN HEREON MAY NOT COMPLY WITH STATE AND LOCAL SUBDIVISION ORDINANCES, AND NO LIABILITY IS ASSUMED FOR THE USE OF THE INFORMATION SHOWN HEREON. R & T CODE SEC. 327, 408.3, ETC.

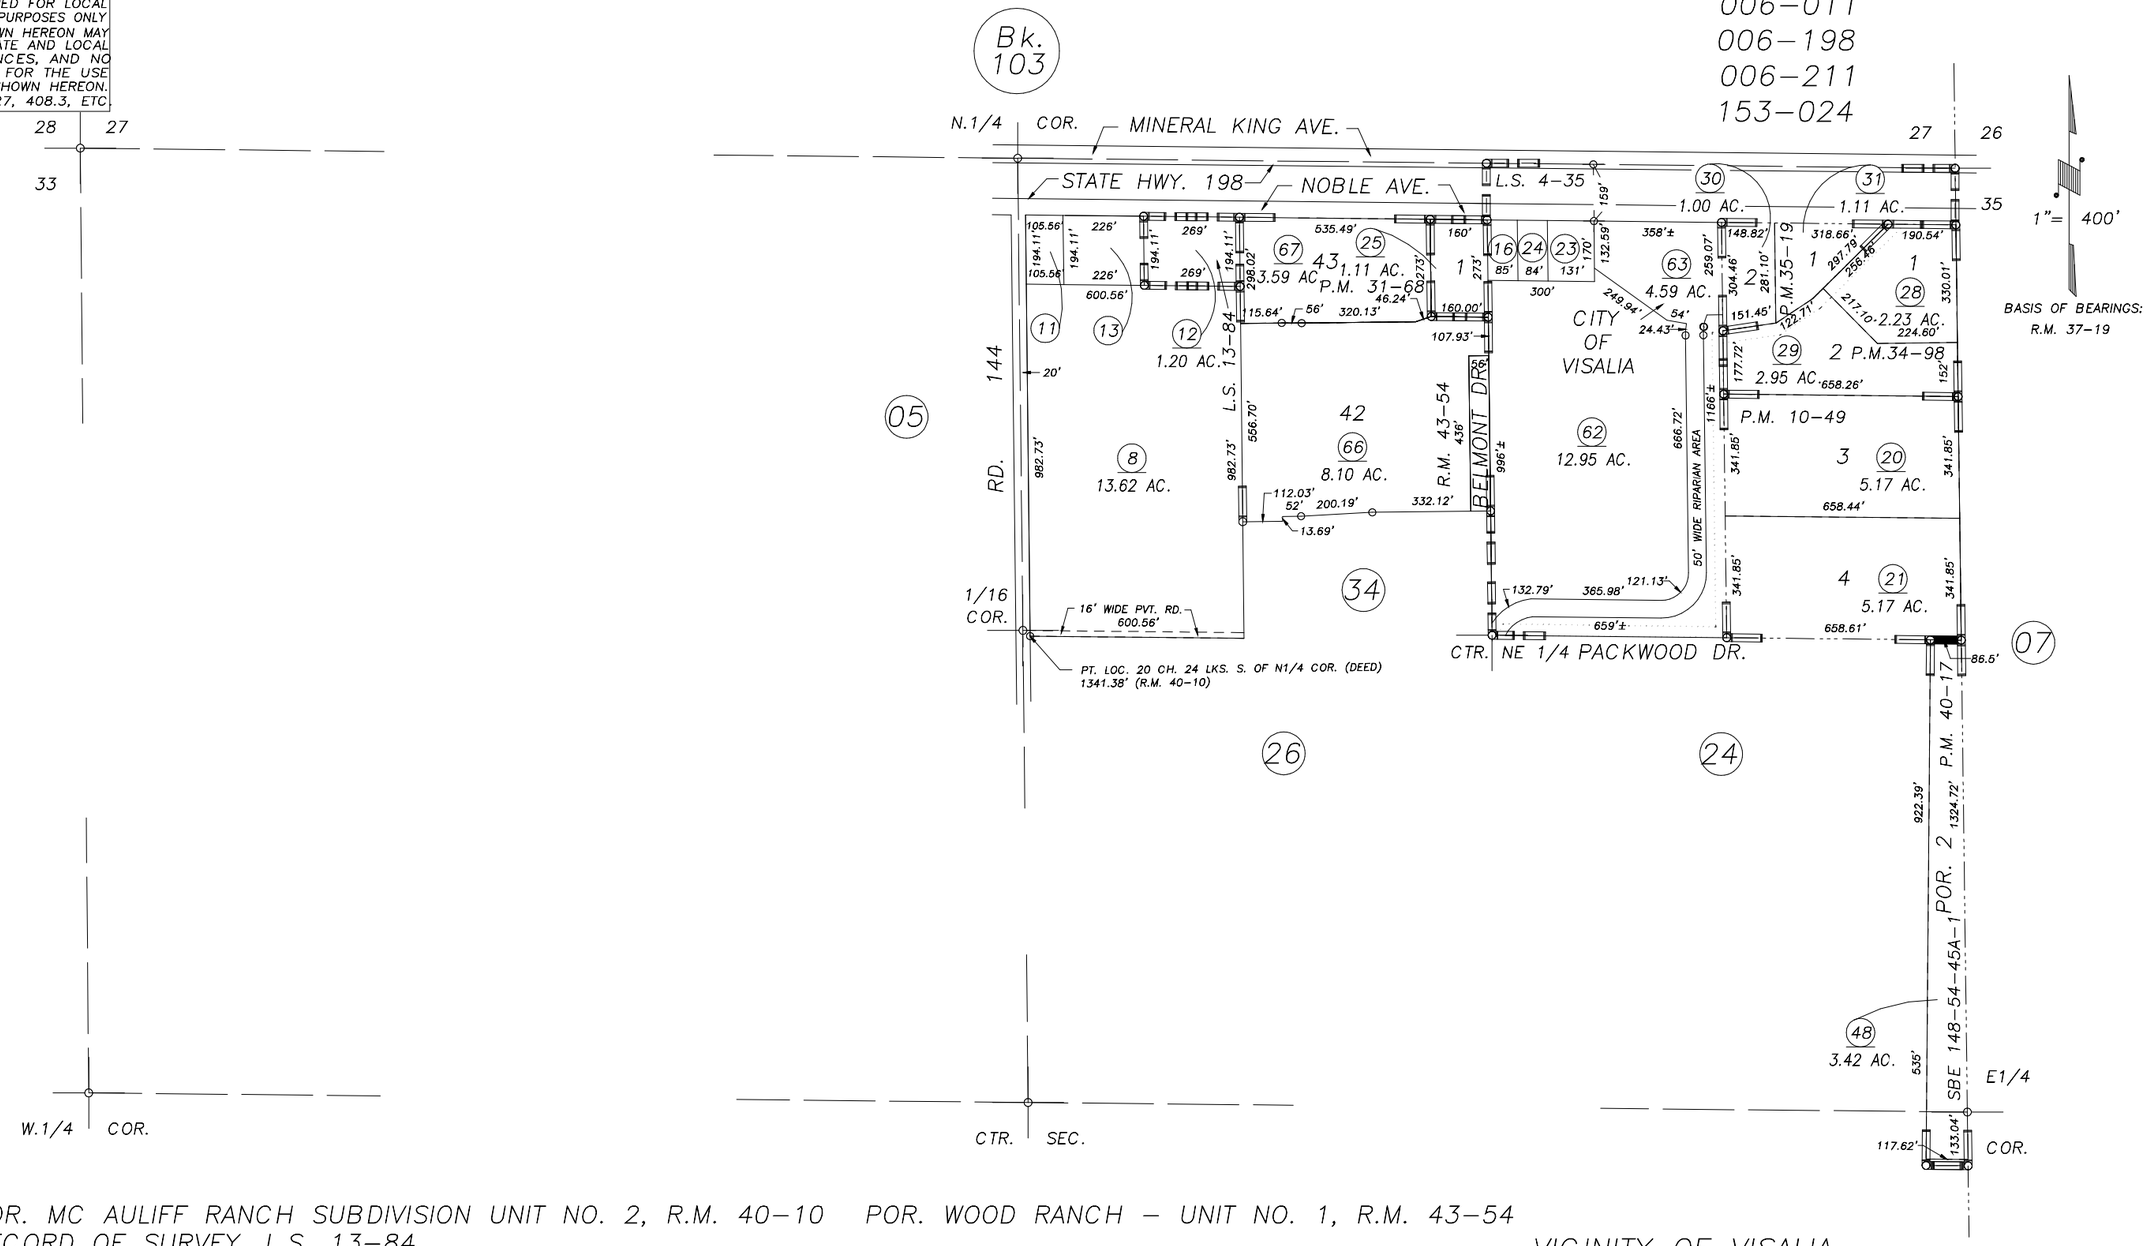

POR. MC AULIFF RANCH SUBDIVISION UNIT NO. 2, R.M. 40–10
RECORD OF SURVEY, L.S. 13–84
PARCEL MAP NO. 948, P.M. 10–49
POR. PARCEL MAP NO. 3067, P.M. 31–68
PARCEL MAP NO. 3396, P.M. 34–98
PARCEL MAP NO. 3417, P.M. 35–19
POR. PARCEL MAP NO. 3913, P.M. 40–17
RECORD OF SURVEY, L.S. 4–35

POR. WOOD RANCH – UNIT NO. 1, R.M. 43–54

VICINITY OF VISALIA
ASSESSOR'S MAPS BK.101 , PG.06
COUNTY OF TULARE, CALIFORNIA, U.S.A.

NOTE: Assessor's Parcel Numbers Shown in Circles (1)
Assessor's Block Numbers Shown in Ellipses (123)

REVISION	DATE	TECH
2014–0068010	02/02/2015	RLW