DISCLAIMER

THIS MAP WAS PREPARED FOR LOCAL PROPERTY ASSESSMENT PURPOSES ONLY. THE PARCELS SHOWN HEREON MAY NOT COMPLY WITH STATE AND LOCAL SUBDIVISION ORDINANCES. NO LIABILITY IS ASSUMED FOR THE USE OF THE INFORMATION HEREON.

REVISED: 04/12/2016
REASON: UPDATE DITCH
CAD TECH: ARL

N1/2 OF NW1/4 SEC. 27, T.18S., R.26E., M.D.B.&M.

TAX CODE AREA 086-009

111-12

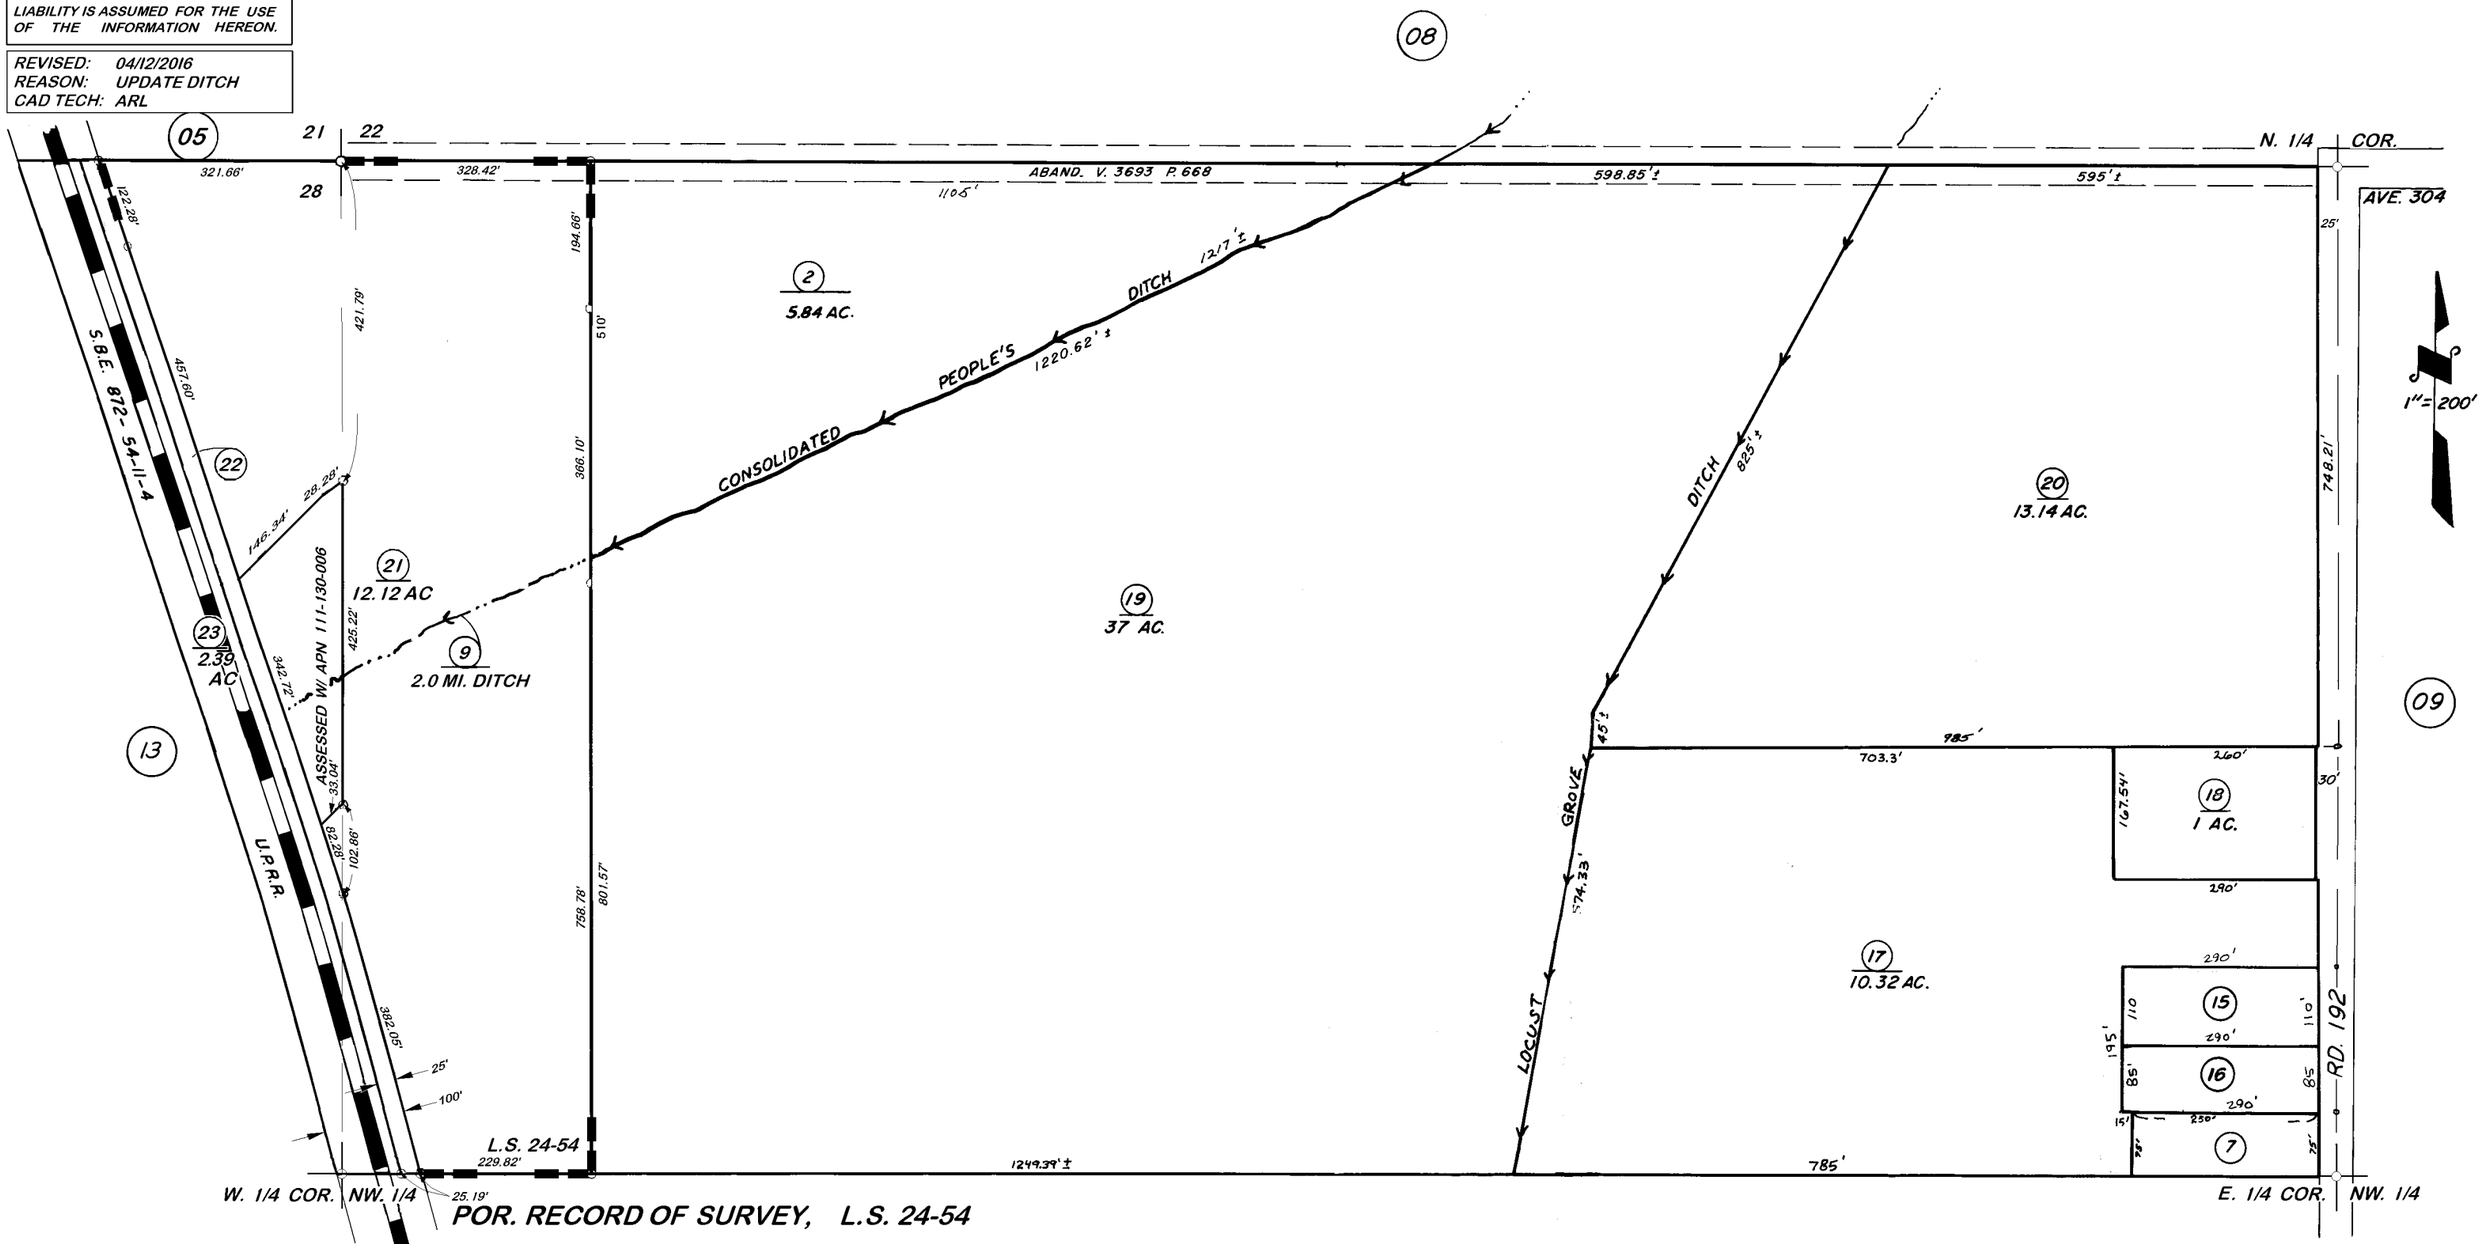

VICINITY OF EXETER

ASSESSOR'S MAPS BK. 111, PG. 12
COUNTY OF TULARE, CALIF.

NOTE — ASSESSOR'S BLOCK NUMBERS SHOWN IN ELLIPSES
ASSESSOR'S PARCEL NUMBERS SHOWN IN CIRCLES