DISCLAIMER

THIS MAP WAS PREPARED FOR LOCAL PROPERTY ASSESSMENT PURPOSES ONLY. THE PARCELS SHOWN HEREON MAY NOT COMPLY WITH STATE AND LOCAL SUBDIVISION ORDINANCES. NO LIABILITY IS ASSUMED FOR THE USE OF THE INFORMATION HEREON.

REVISED: 10 / 09 / 2015
REASON: 2015 - 0041381
CAD TECH: GL

POR. S 1/2 SEC. 10, T.18S., R.27E., M.D.B. & M.

TAX CODE AREA 133-002

113-25

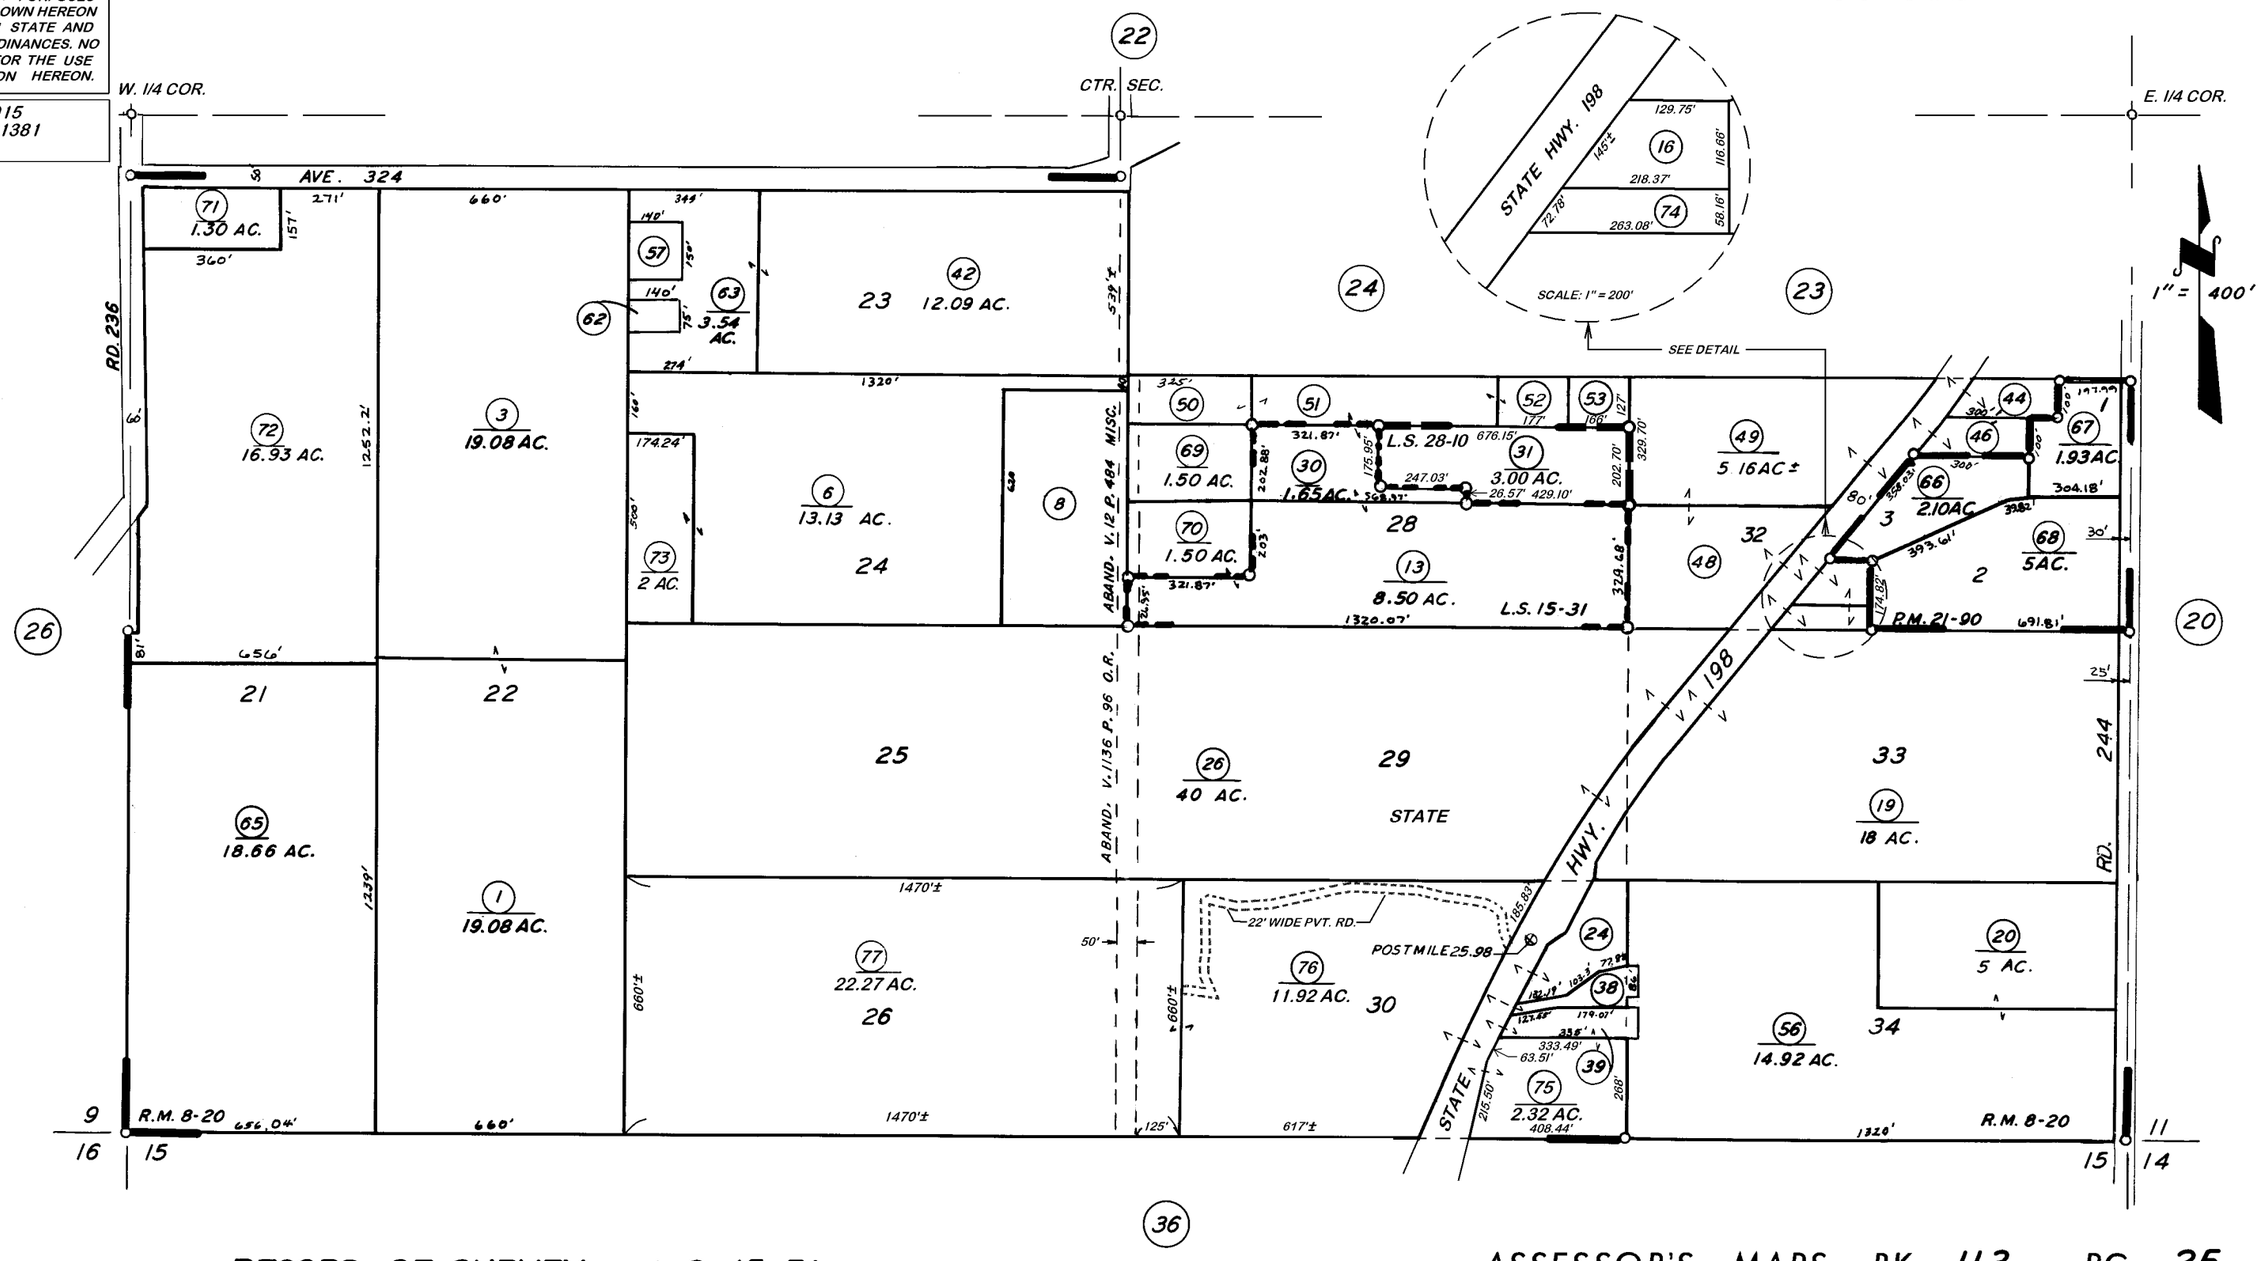

RECORD OF SURVEY, L.S. 15-31
POR. WALLACE RANCH R. M. 8-20
PARCEL MAP 2089, P.M. 21-90
RECORD OF SURVEY, L.S. 28-10

ASSESSOR'S MAPS BK. 113, PG. 25.
COUNTY OF TULARE, CALIF.

NOTE — ASSESSOR'S BLOCK NUMBERS SHOWN IN ELLIPSES
ASSESSOR'S PARCEL NUMBERS SHOWN IN CIRCLES