DISCLAIMER

THIS MAP WAS PREPARED FOR LOCAL PROPERTY ASSESSMENT PURPOSES ONLY. THE PARCELS SHOWN HEREON MAY NOT COMPLY WITH STATE AND LOCAL SUBDIVISION ORDINANCES. NO LIABILITY IS ASSUMED FOR THE USE OF THE INFORMATION HEREON. R & T CODE SEC. 327, 408.3, ETC.

REVISED: 06/24/2015
REASON: 2015-0011207
CAD TECH: NFL

N ½ SEC. 32, T.18S., R.27E., M.D.B. & M.

TAX CODE AREA **115 - 22**

133-005

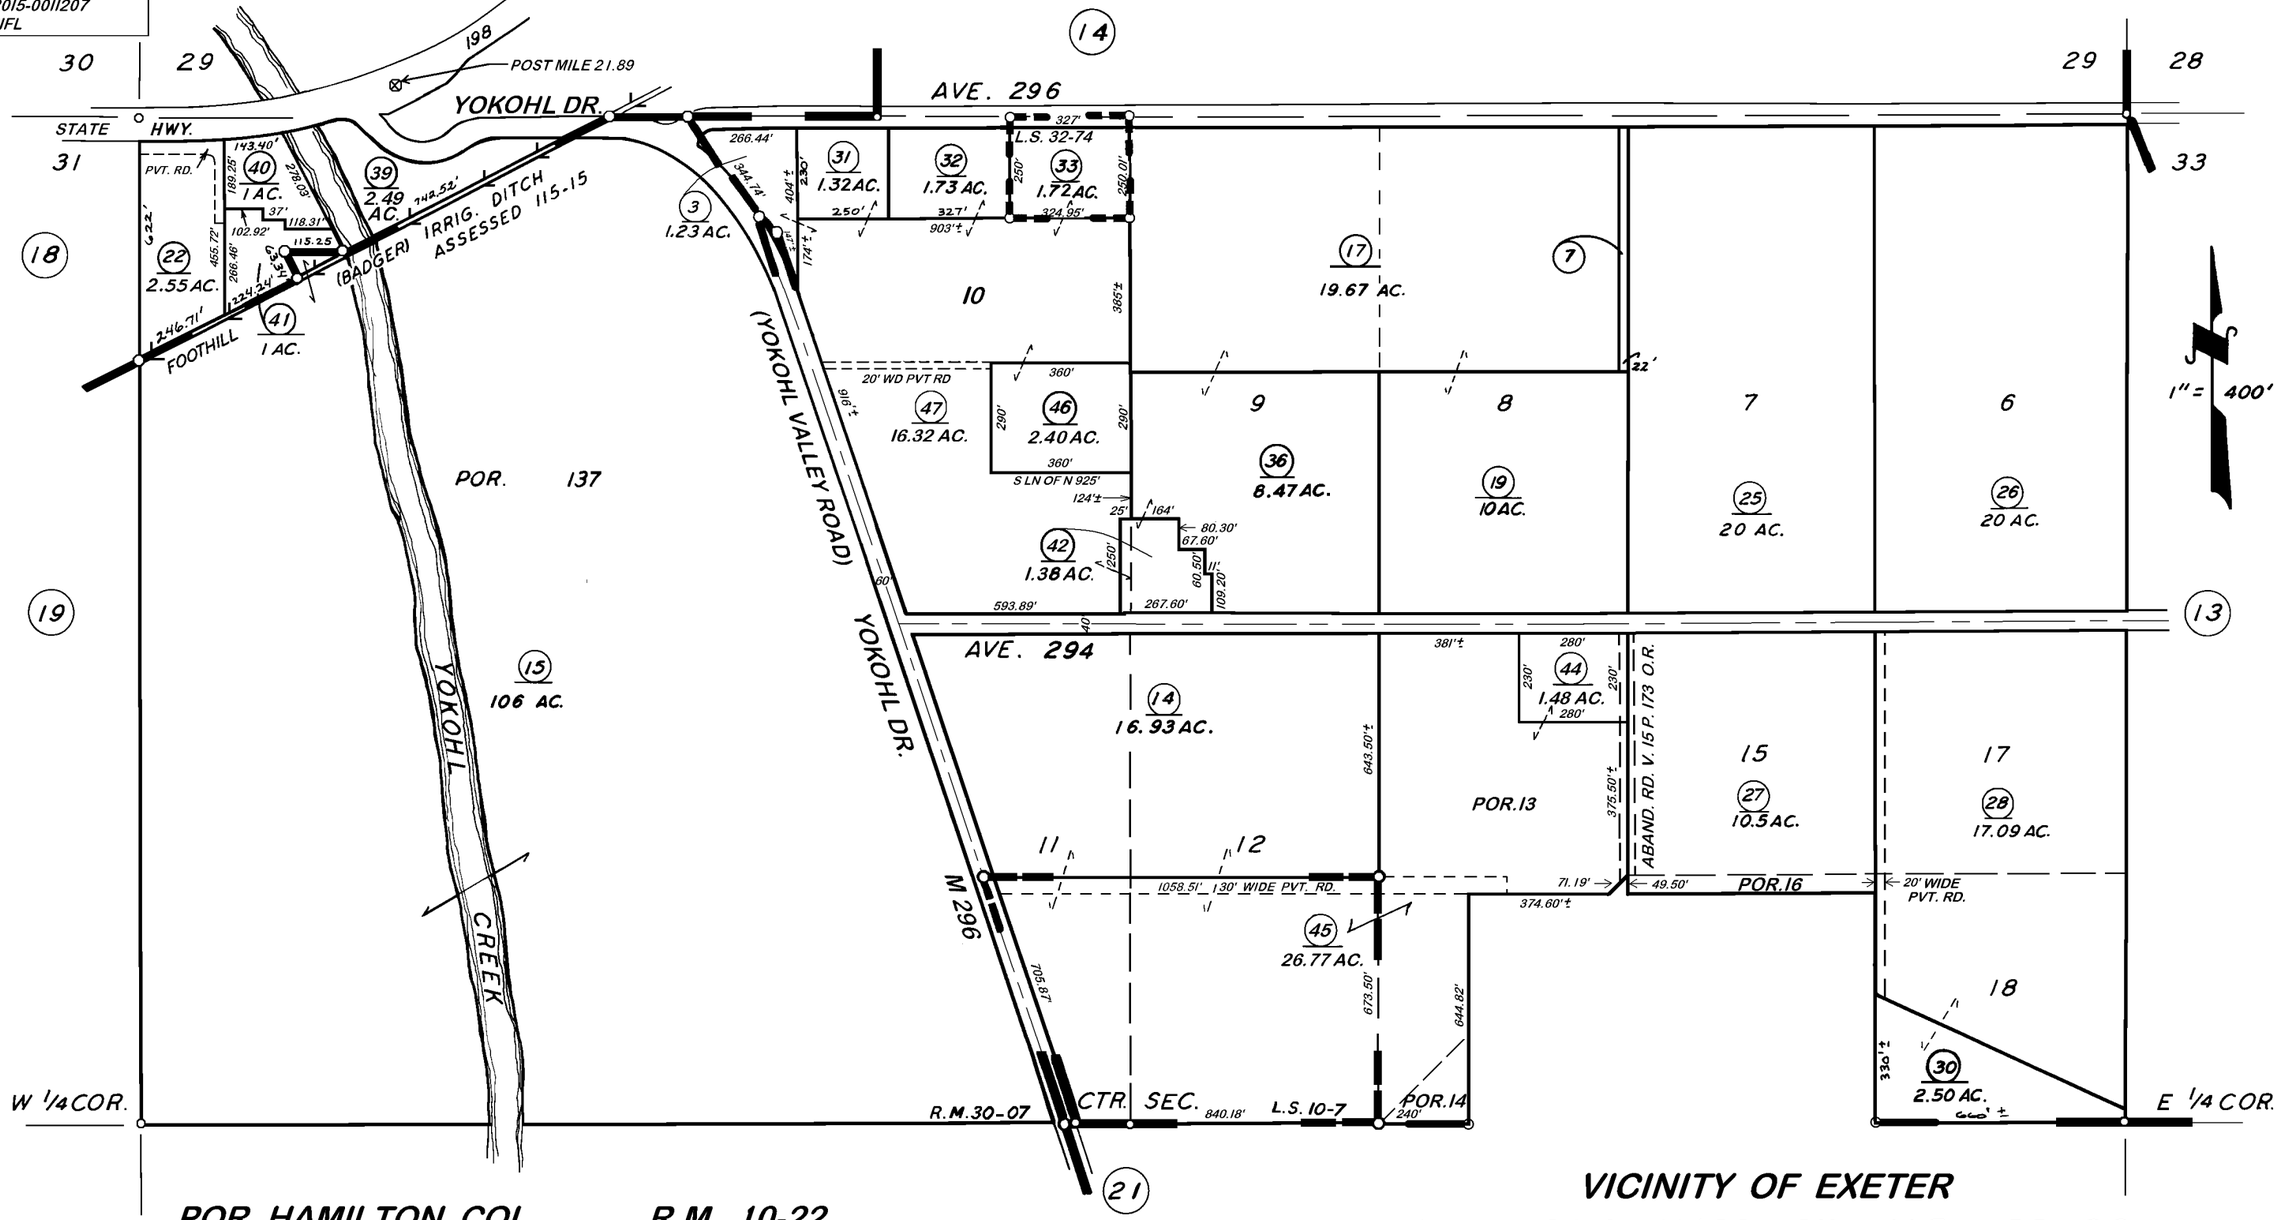

POR. HAMILTON COL., R.M. 10-22
POR. TRACT NO. 584, R.M. 30-07
RECORD OF SURVEY, L.S. 10-7
POR. RECORD OF SURVEY, L.S. 28-92 (ST. HWY. 198)
RECORD OF SURVEY, L.S. 32-74

VICINITY OF EXETER

ASSESSOR'S MAPS BK. 115, PG. 22.
COUNTY OF TULARE, CALIF.

NOTE — ASSESSOR'S BLOCK NUMBERS SHOWN IN ELLIPSES
ASSESSOR'S PARCEL NUMBERS SHOWN IN CIRCLES