DISCLAIMER

THIS MAP WAS PREPARED FOR LOCAL PROPERTY ASSESSMENT PURPOSES ONLY AND THE PARCELS SHOWN HEREON MAY NOT COMPLY WITH STATE AND LOCAL SUBDIVISION ORDINANCES, AND NO LIABILITY IS ASSUMED FOR THE USE OF THE INFORMATION SHOWN HEREON. R & T CODE SEC. 327, 408.3, ETC.

SEC. 14 & 15, T.19S., R.23E., M.D.B.& M.

Tax Area Code 118-05

090-001 090-004
153-080 153-083

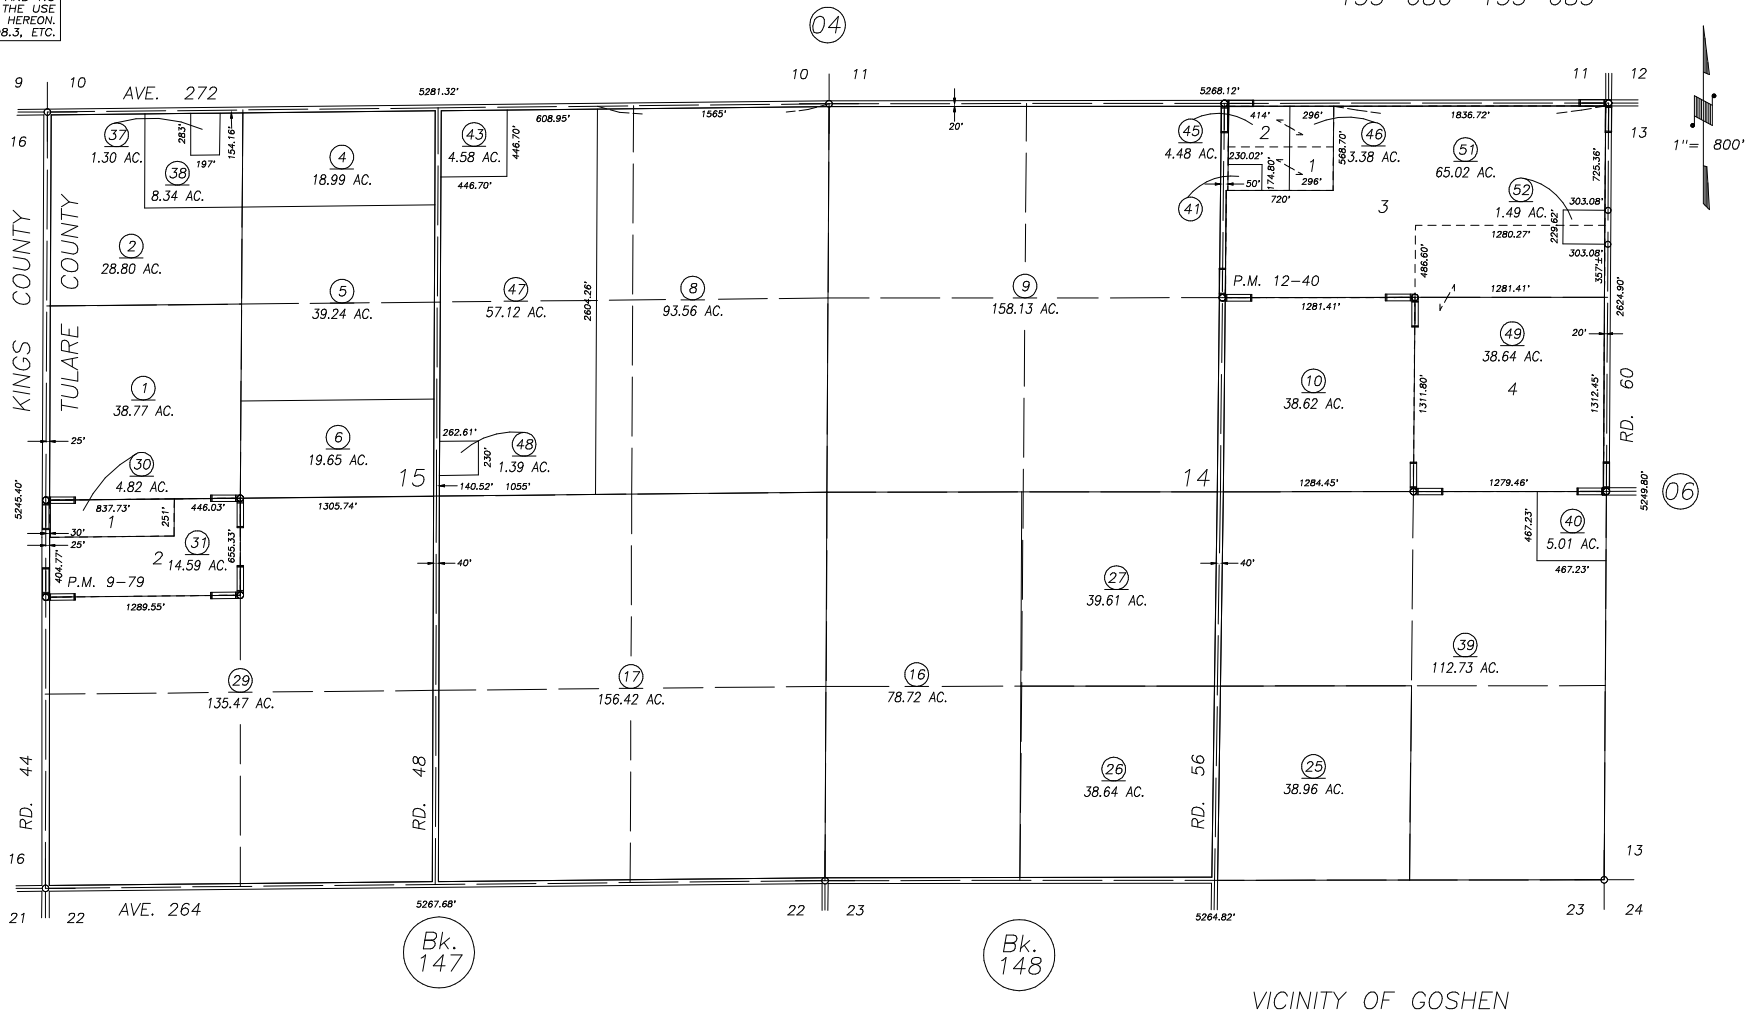

PARCEL MAP 1139, P.M. 12-40
PARCEL MAP 878, P.M. 9-79
POR REC OF SURVEY, L.S. 32-47 (N. LN. SEC. 15), ETC.

VICINITY OF GOSHEN
ASSESSOR'S MAPS BK. 118 , PG. 05
COUNTY OF TULARE, CALIFORNIA, U.S.A.

NOTE: Assessor's Parcel Numbers Shown in Circles (1)
Assessor's Block Numbers Shown in Elipses (123)

REVISION	DATE	TECH
2009-0080531	12/05/2014	NFL