DISCLAIMER

THIS MAP WAS PREPARED FOR LOCAL PROPERTY ASSESSMENT PURPOSES ONLY AND THE PARCELS SHOWN HEREON MAY NOT COMPLY WITH STATE AND LOCAL SUBDIVISION ORDINANCES, AND NO LIABILITY IS ASSUMED FOR THE USE OF THE INFORMATION SHOWN HEREON. R & T CODE SEC. 327, 408.3, ETC

POR. SE1/4 OF SW1/4 SEC. 1, T.19S., R.24E., M.D.B.&M.

Tax Area Codes 006–008

121–40

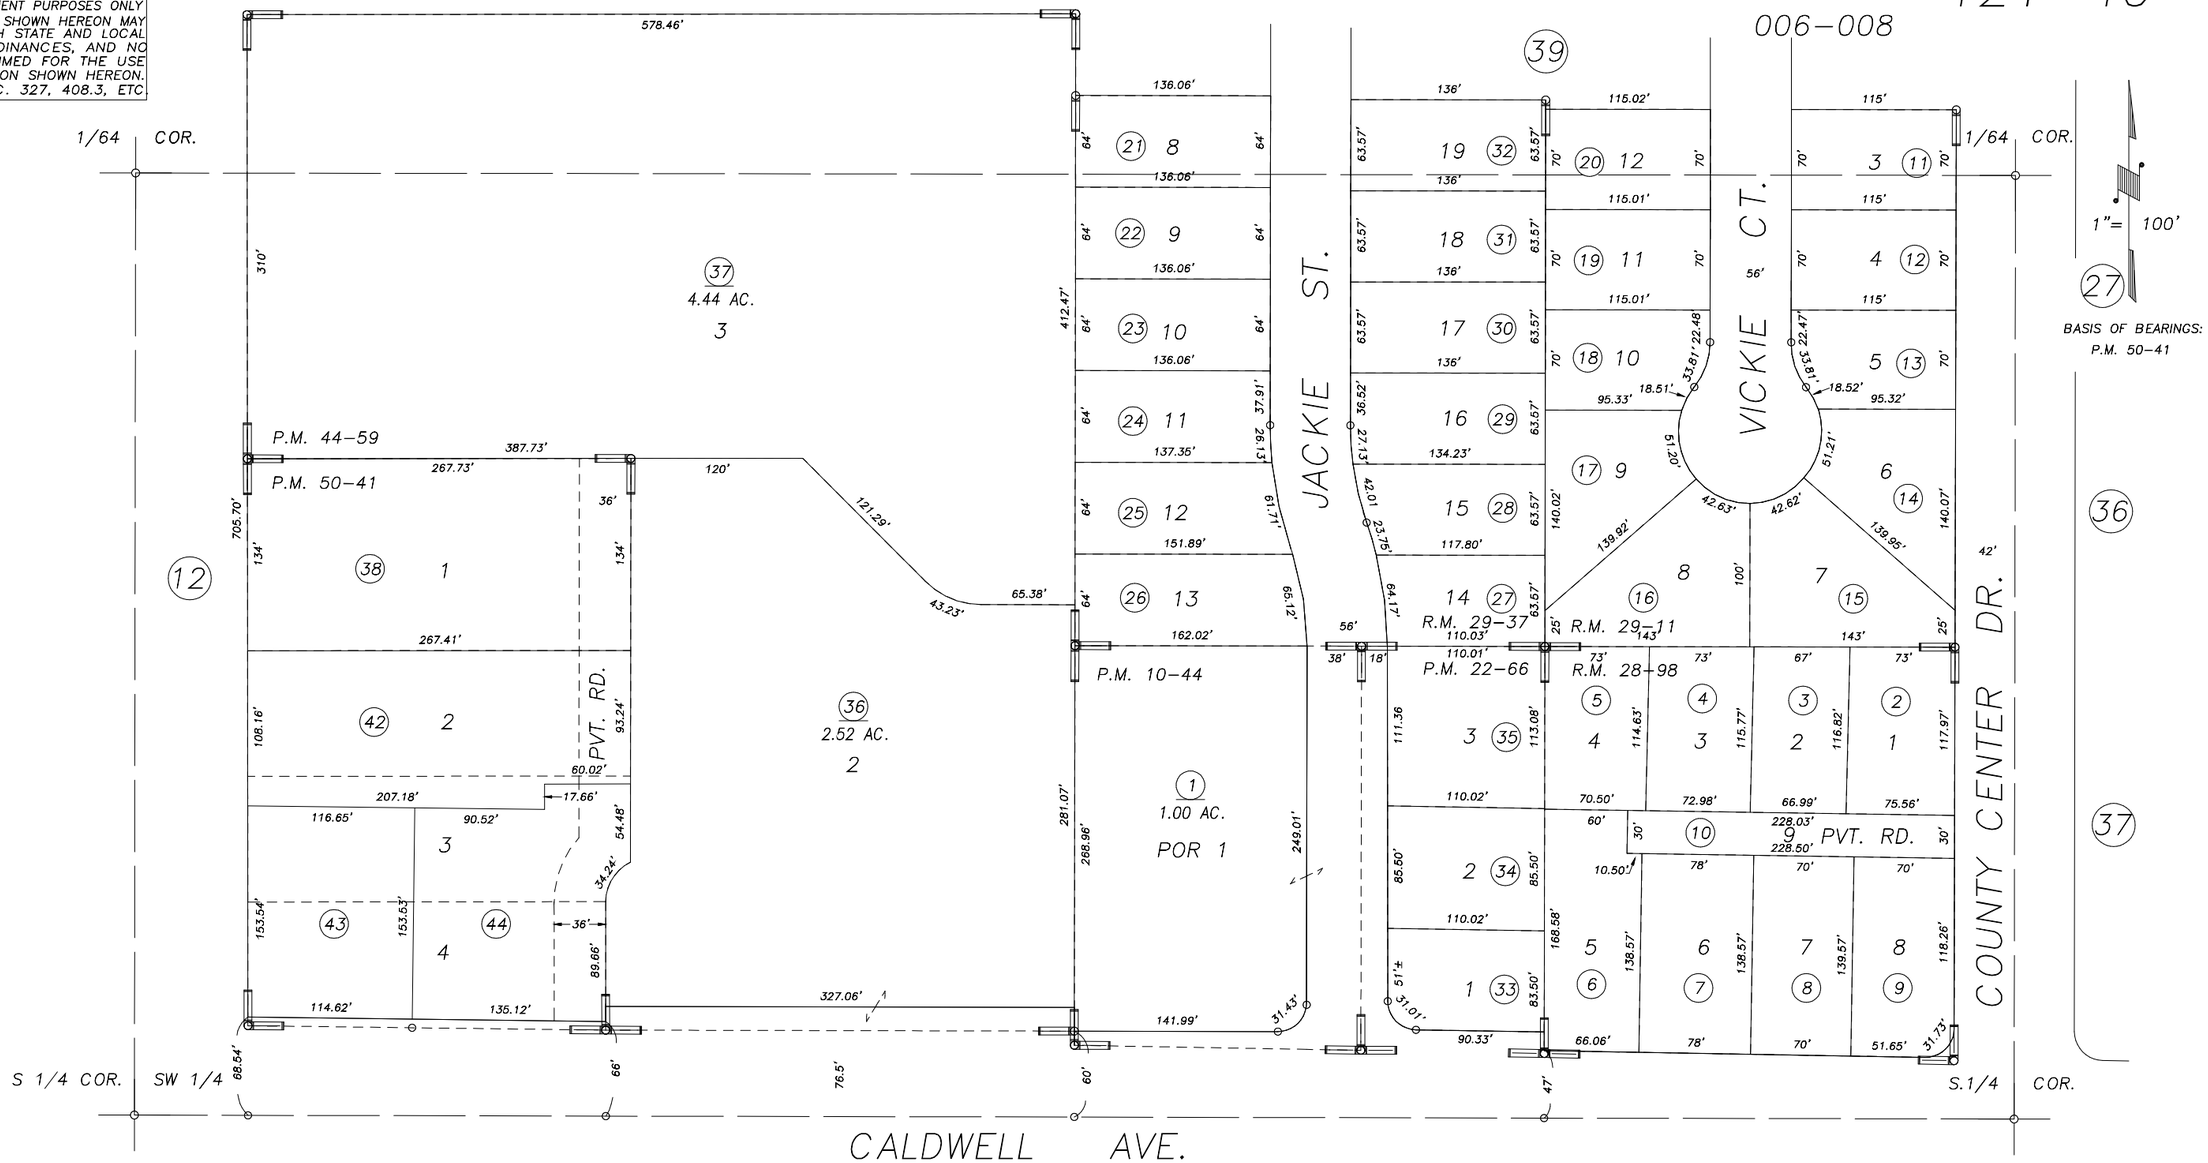

PARCEL MAP NO. 943, PM. 10–44
CRESTWOOD GARDEN, P.M. 28–98
POR. VALLEY OAK TERRACE, R.M. 29–11
POR. COOPMAN ACRES UNIT NO. 5, R.M. 29–37
PARCEL MAP NO. 2165, P.M. 22–66
PARCEL MAP NO. 4354, P.M. 44–59
PARCEL MAP NO. 4936, P.M. 50–41

POR. L.S. 27–69, (CALDWELL AVE)
POR. L.S. 29–82, (COUNTY CENTER DR)

Bk. 126

CITY OF VISALIA
ASSESSOR'S MAPS BK.121 , PG.40
COUNTY OF TULARE, CALIFORNIA, U.S.A.

NOTE: Assessor's Parcel Numbers Shown in Circles (1)
Assessor's Block Numbers Shown in Elipses (123)

REVISION	DATE	TECH
2016–0033493	8/23/2016	GL