N1/2 OF NW1/4 SEC.7, T.19S., R.25E., M.D.B.&M.

Tax Area Codes 126-06

006-032 006-075 006-153 006-166
006-112 006-127 006-207 153-004

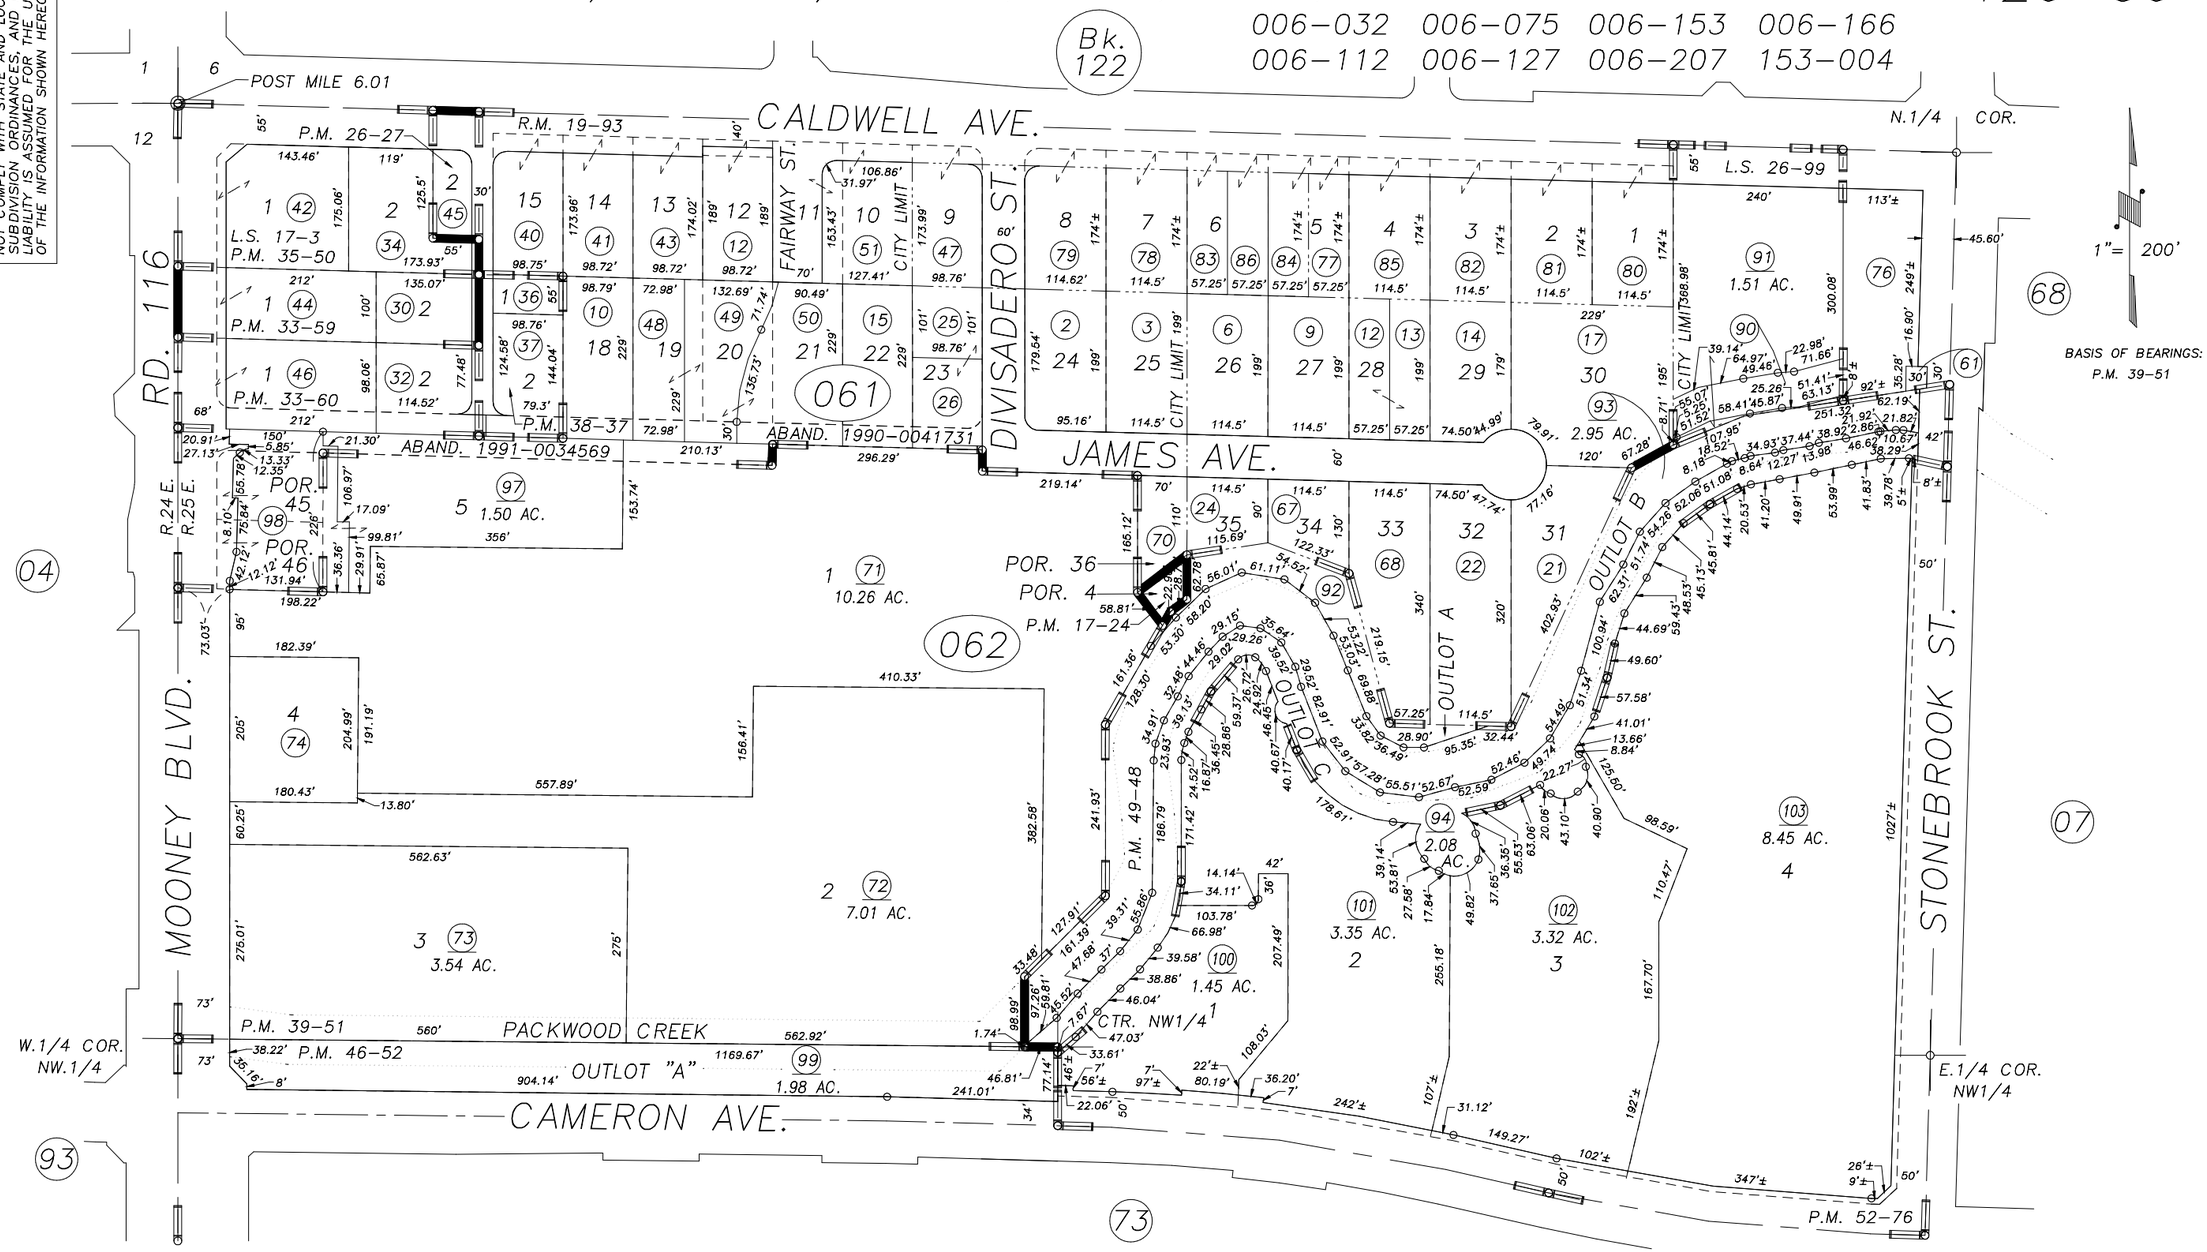

DISCLAIMER

THIS MAP WAS PREPARED FOR LOCAL PROPERTY ASSESSMENT PURPOSES ONLY AND THE PARCELS SHOWN HEREON MAY NOT COMPLY WITH STATE AND LOCAL SUBDIVISION ORDINANCES, AND NO LIABILITY IS ASSUMED FOR THE USE OF THE INFORMATION SHOWN HEREON.

TRACT NO. 71, R.M. 19-93
RECORD OF SURVEY, L.S. 17-3
POR. PARCEL MAP NO.1623, P.M. 17-24
PARCEL MAP NO. 2526, P.M. 26-27
PARCEL MAP NO. 3257, P.M. 33-59
PARCEL MAP NO. 3258, P.M. 33-60
PARCEL MAP NO. 3448, P.M. 35-50
PARCEL MAP NO. 3734, P.M. 38-37
PARCEL MAP NO. 3848, P.M. 39-51
RECORD OF SURVEY, L.S. 26-99
POR. PARCEL MAP NO. 4843, P.M. 49-48
POR. RECORD OF SURVEY, L.S. 31-30 (STATE ROUTE 63)
PARCEL MAP NO. 5169, P.M. 52-76

CITY OF VISALIA
ASSESSOR'S MAPS BK.126 , PG.06
COUNTY OF TULARE, CALIFORNIA, U.S.A.

NOTE: Assessor's Parcel Numbers Shown in Circles (1)
Assessor's Block Numbers Shown in Elipses (123)

REVISION	DATE	TECH
2016-0054622	10/24/2016	ARL