N1/2 OF SW1/4 OF NW1/4 SEC.4, T.19S., R.25E., M.D.B.&M.

Tax Area Code 126–47

006–020
006–095
006–170

DISCLAIMER

THIS MAP WAS PREPARED FOR LOCAL PROPERTY ASSESSMENT PURPOSES ONLY AND THE PARCELS SHOWN HEREON MAY NOT COMPLY WITH STATE AND LOCAL SUBDIVISION ORDINANCES, AND NO LIABILITY IS ASSUMED FOR THE USE OF THE INFORMATION SHOWN HEREON. R & T CODE SEC. 327, 408.3, ETC.

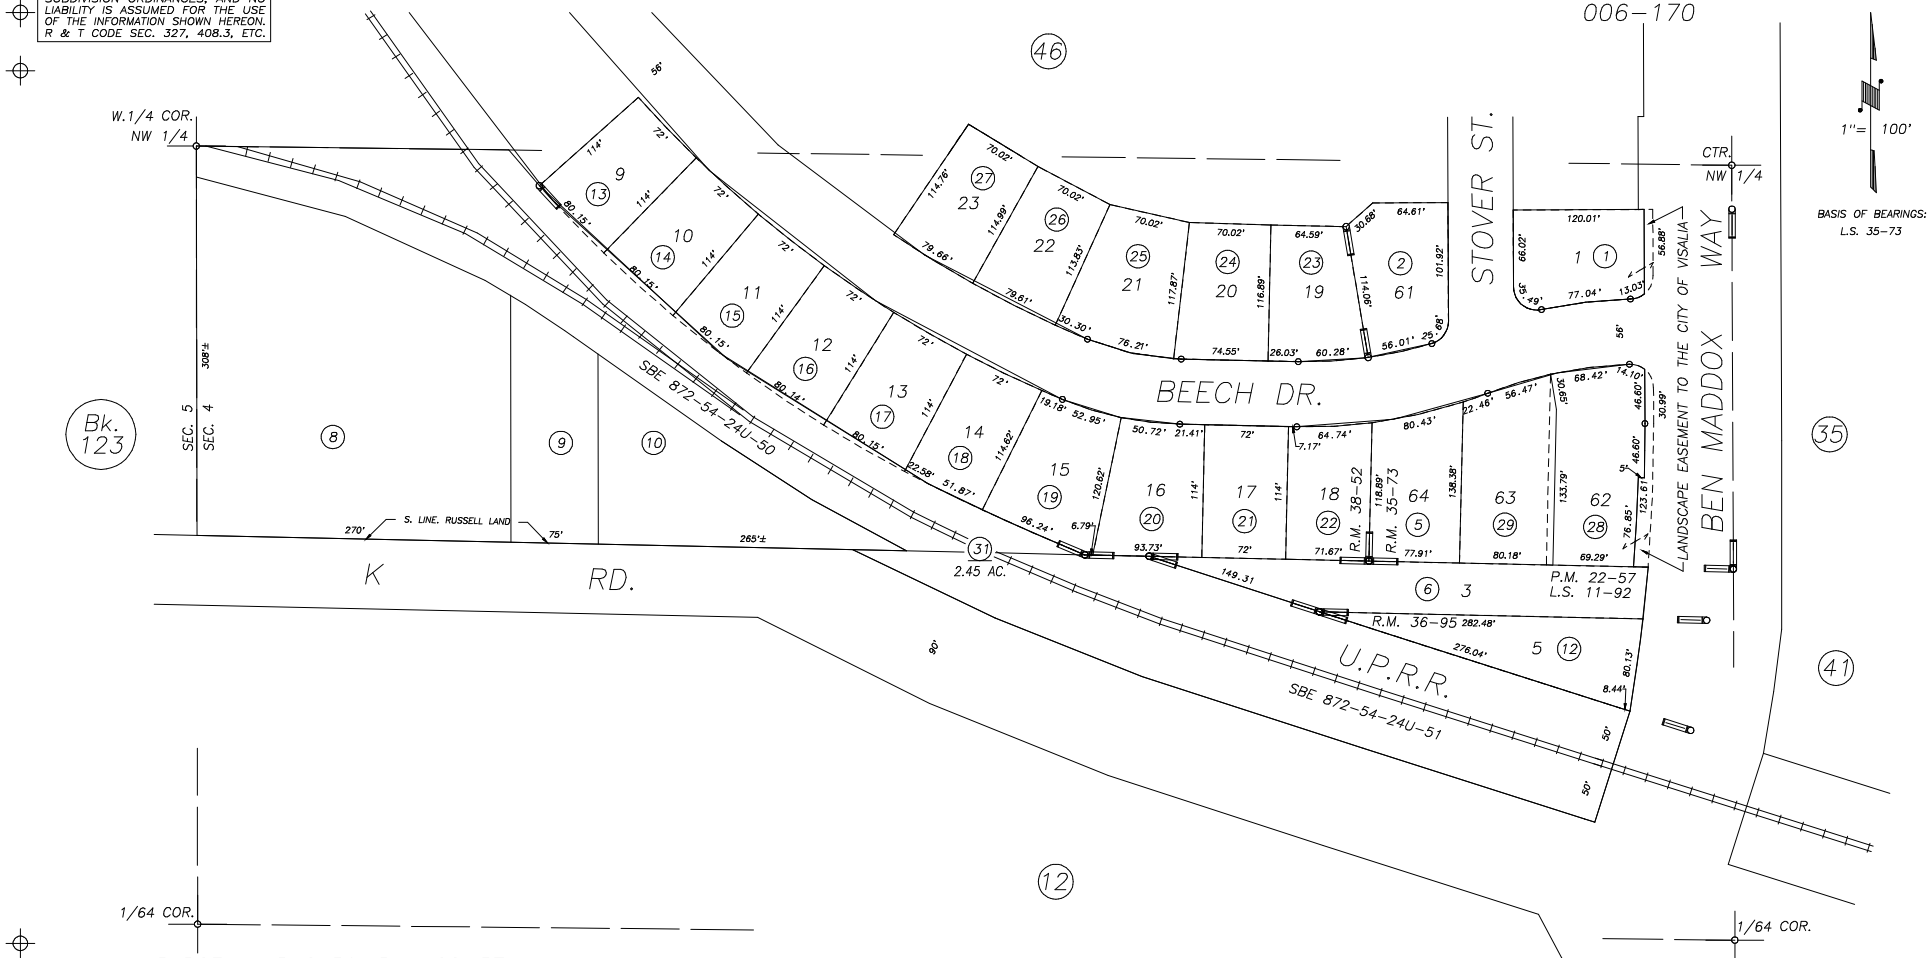

PARCEL MAP 2156, P.M. 22–57
RECORD OF SURVEY, L.S. 11–92
POR. BRIARWOOD ESTATES UNIT NO. 1, R.M. 35–73
POR. SEVEN OAKS COURT, R.M. 36–95
POR. BRIARWOOD ESTATES UNIT NO. 2, R.M. 38–52

CITY OF VISALIA
ASSESSOR'S MAPS BK. 126, PG. 47
COUNTY OF TULARE, CALIFORNIA, U.S.A.

NOTE: Assessor's Parcel Numbers Shown in Circles (1)
Assessor's Block Numbers Shown in Ellipses (123)

REVISION	DATE	TECH
UPDATE UPRR APN	08/18/2014	LLB