DISCLAIMER

THIS MAP WAS PREPARED FOR LOCAL PROPERTY ASSESSMENT PURPOSES ONLY AND THE PARCELS SHOWN HEREON MAY NOT COMPLY WITH STATE AND LOCAL SUBDIVISION ORDINANCES, AND NO LIABILITY IS ASSUMED FOR THE USE OF THE INFORMATION SHOWN HEREON. R & T CODE SEC. 327, 408.3, ETC.

POR. SW 1/4 SECTION 4, T.19S., R.25E., M.D.B.& M.

Tax Area Code 006-182

126-51

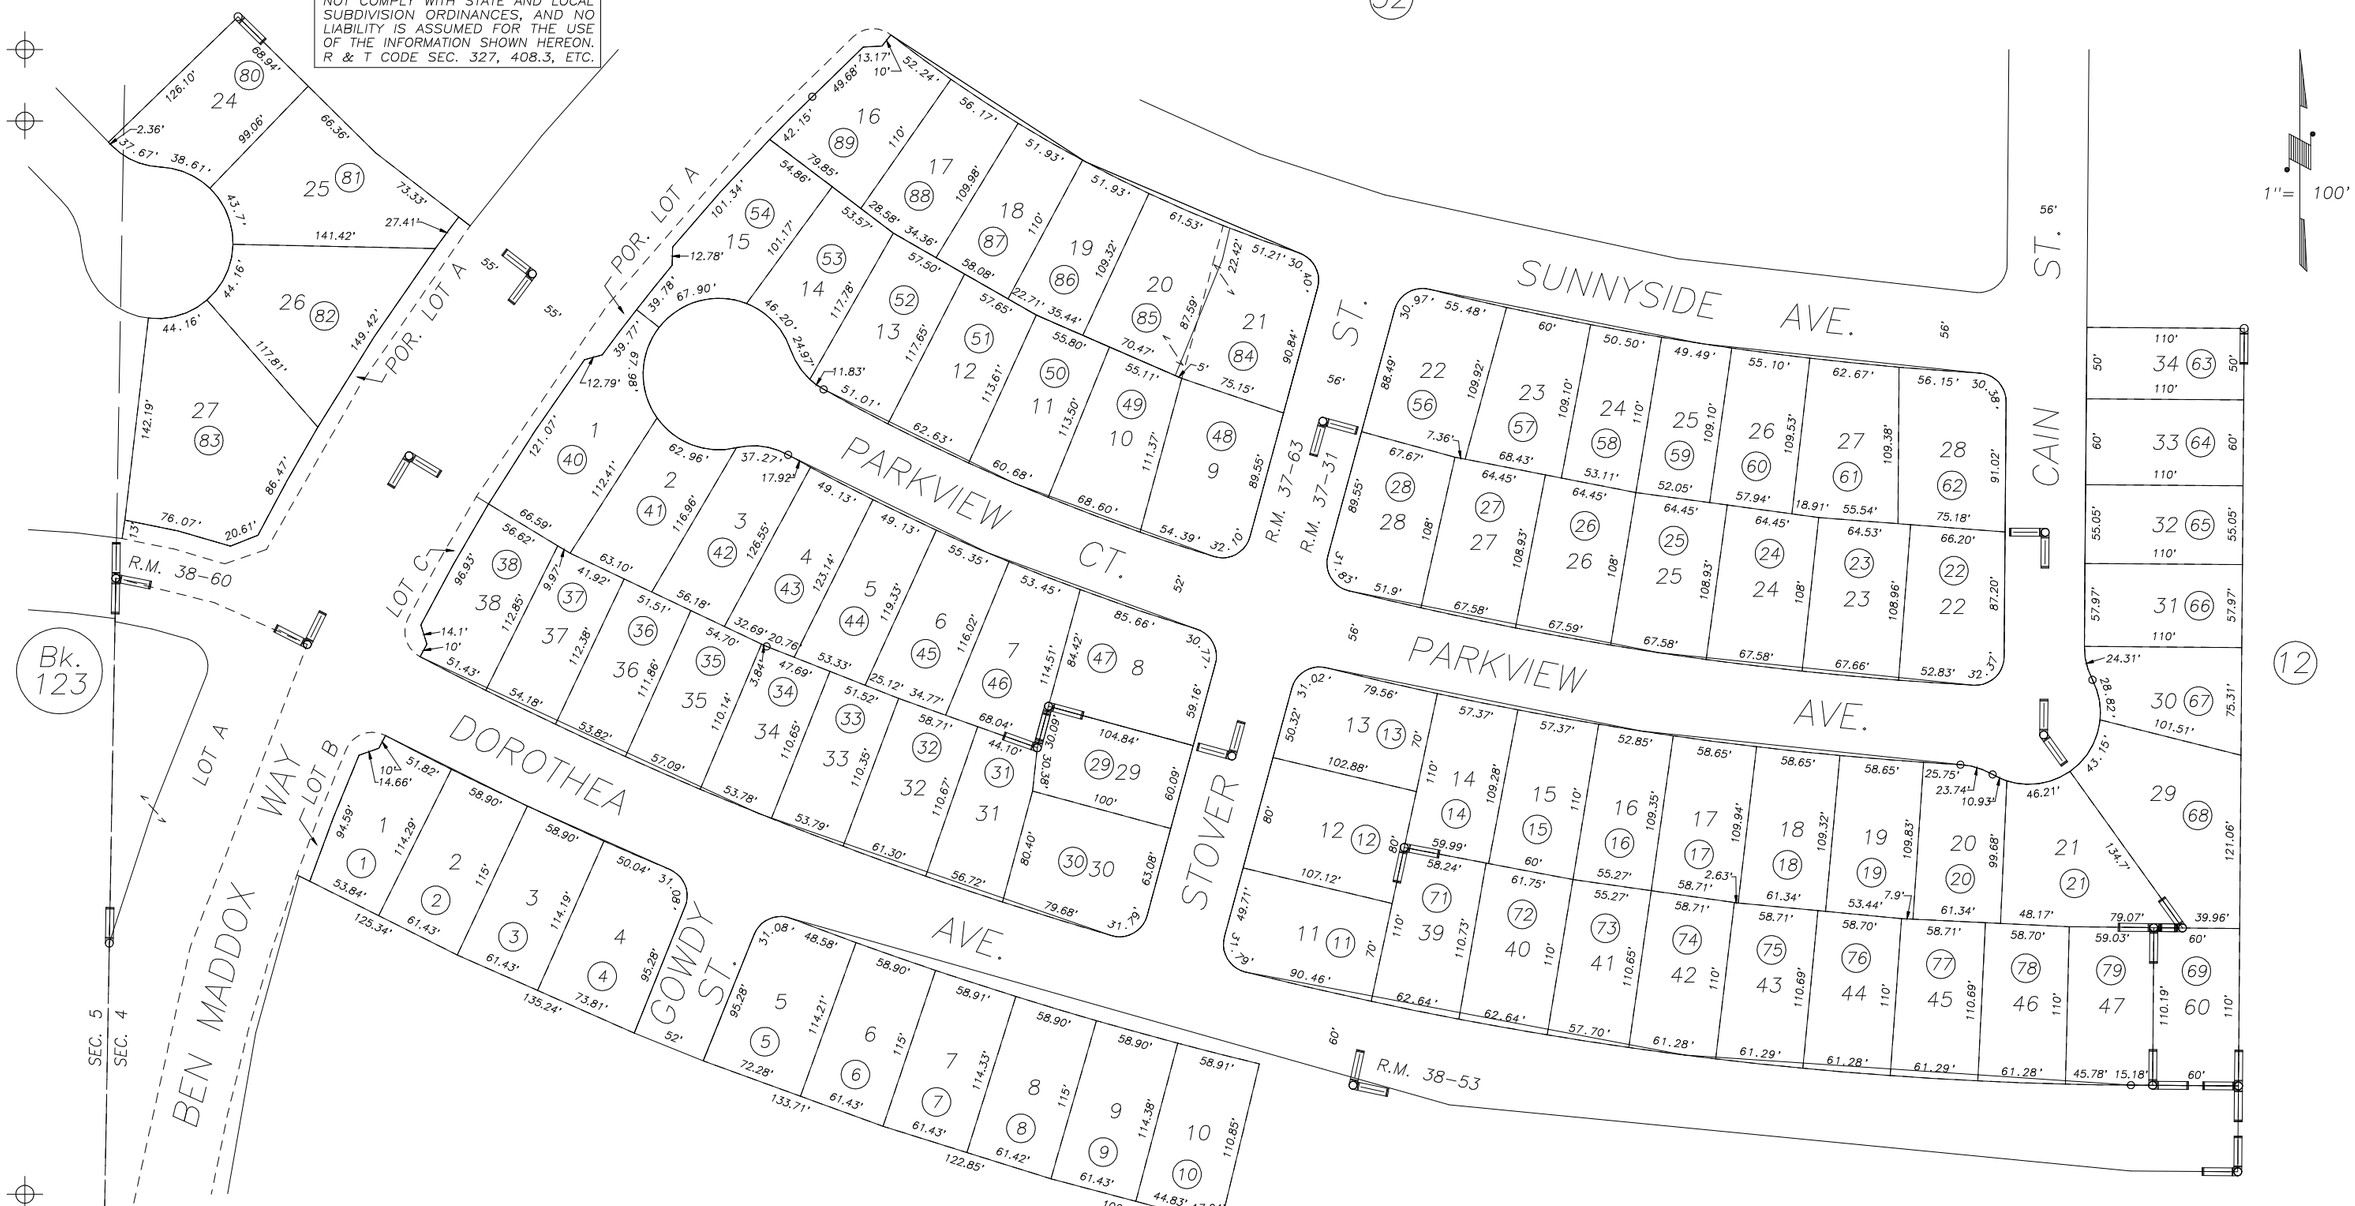

POR. SEQUOIA GLEN SUB. PHASE 1, R.M. 37-31
POR. SEQUOIA GLEN SUB. PHASE 2, R.M. 37-63
MADDOX AT CALDWELL UNIT 3A, R.M. 38-53
POR. WALNUT BREEZE UNIT NO. 1, R.M. 38-60

CITY OF VISALIA
ASSESSOR'S MAPS BK. 126 , PG. 51
COUNTY OF TULARE, CALIFORNIA, U.S.A.

NOTE: Assessor's Parcel Numbers Shown in Circles (1)
Assessor's Block Numbers Shown in Ellipses (123)

REVISION	DATE	TECH
2003-0095408	08/25/2016	arl