S1/2 OF SW1/4 OF NE1/4 SEC.4, T.19S., R.25E., M.D.B.&M.

Tax Area Code 126–63
006–159

DISCLAIMER
THIS MAP WAS PREPARED FOR LOCAL PROPERTY ASSESSMENT PURPOSES ONLY AND THE PARCELS SHOWN HEREON MAY NOT COMPLY WITH STATE AND LOCAL SUBDIVISION ORDINANCES, AND NO LIABILITY IS ASSUMED FOR THE USE OF THE INFORMATION SHOWN HEREON. R & T CODE SEC. 327, 408.3, ETC.

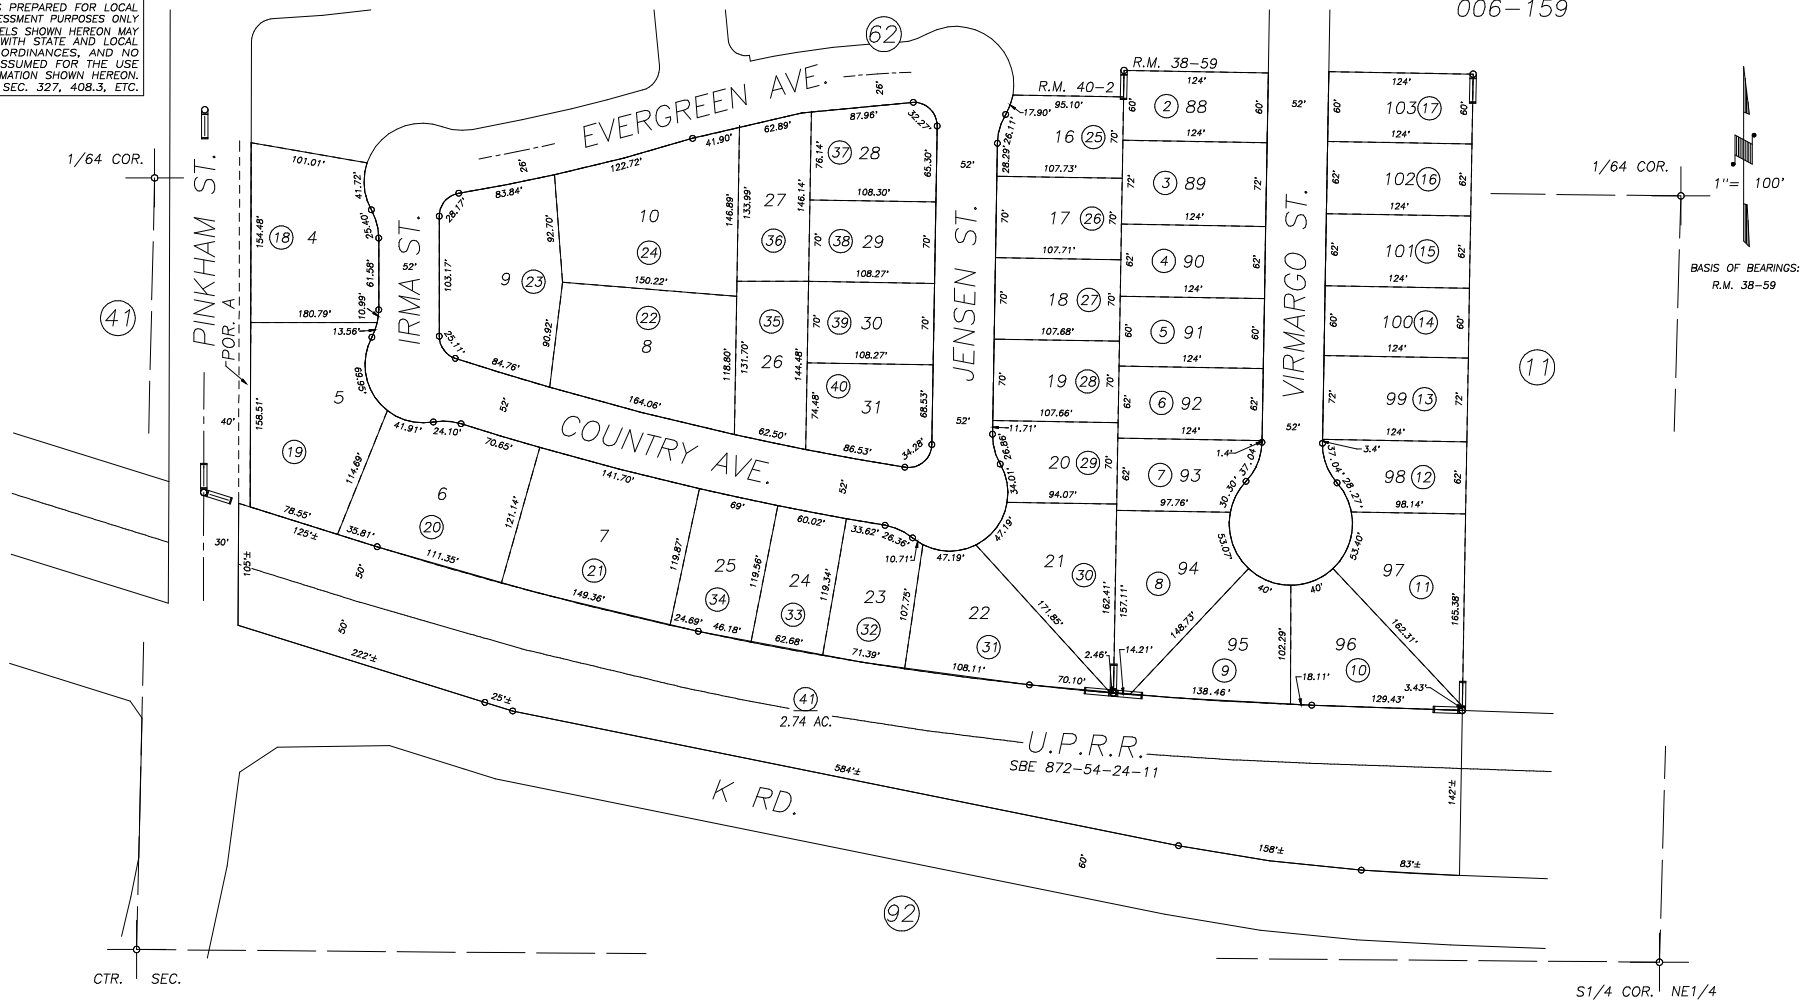

POR. COUNTRY MEADOWS UNIT NO. 2, R.M. 38–59
POR. KAWEAH GARDENS, R.M. 40–2
POR. RECORD OF SURVEY, 32–47 (S.LN. OF NE1/4 SEC.4, ETC.)

CITY OF VISALIA
ASSESSOR'S MAPS BK. 126 , PG. 63
COUNTY OF TULARE, CALIFORNIA, U.S.A.

NOTE: Assessor's Parcel Numbers Shown in Circles (1)
Assessor's Block Numbers Shown in Ellipses (123)

REVISION	DATE	TECH
ADD UPRR APN	7/22/2014	LLB