S1/2 OF SW1/4 OF SW1/4 SEC.17, T.19S., R.25E., M.D.B.&M.

Tax Area Codes
105-003 126-91

DISCLAIMER

THIS MAP WAS PREPARED FOR LOCAL PROPERTY ASSESSMENT PURPOSES ONLY AND THE PARCELS SHOWN HEREON MAY NOT COMPLY WITH STATE AND LOCAL SUBDIVISION ORDINANCES, AND NO LIABILITY IS ASSUMED FOR THE USE OF THE INFORMATION SHOWN HEREON. R & T CODE SEC. 327, 408.3, ETC.

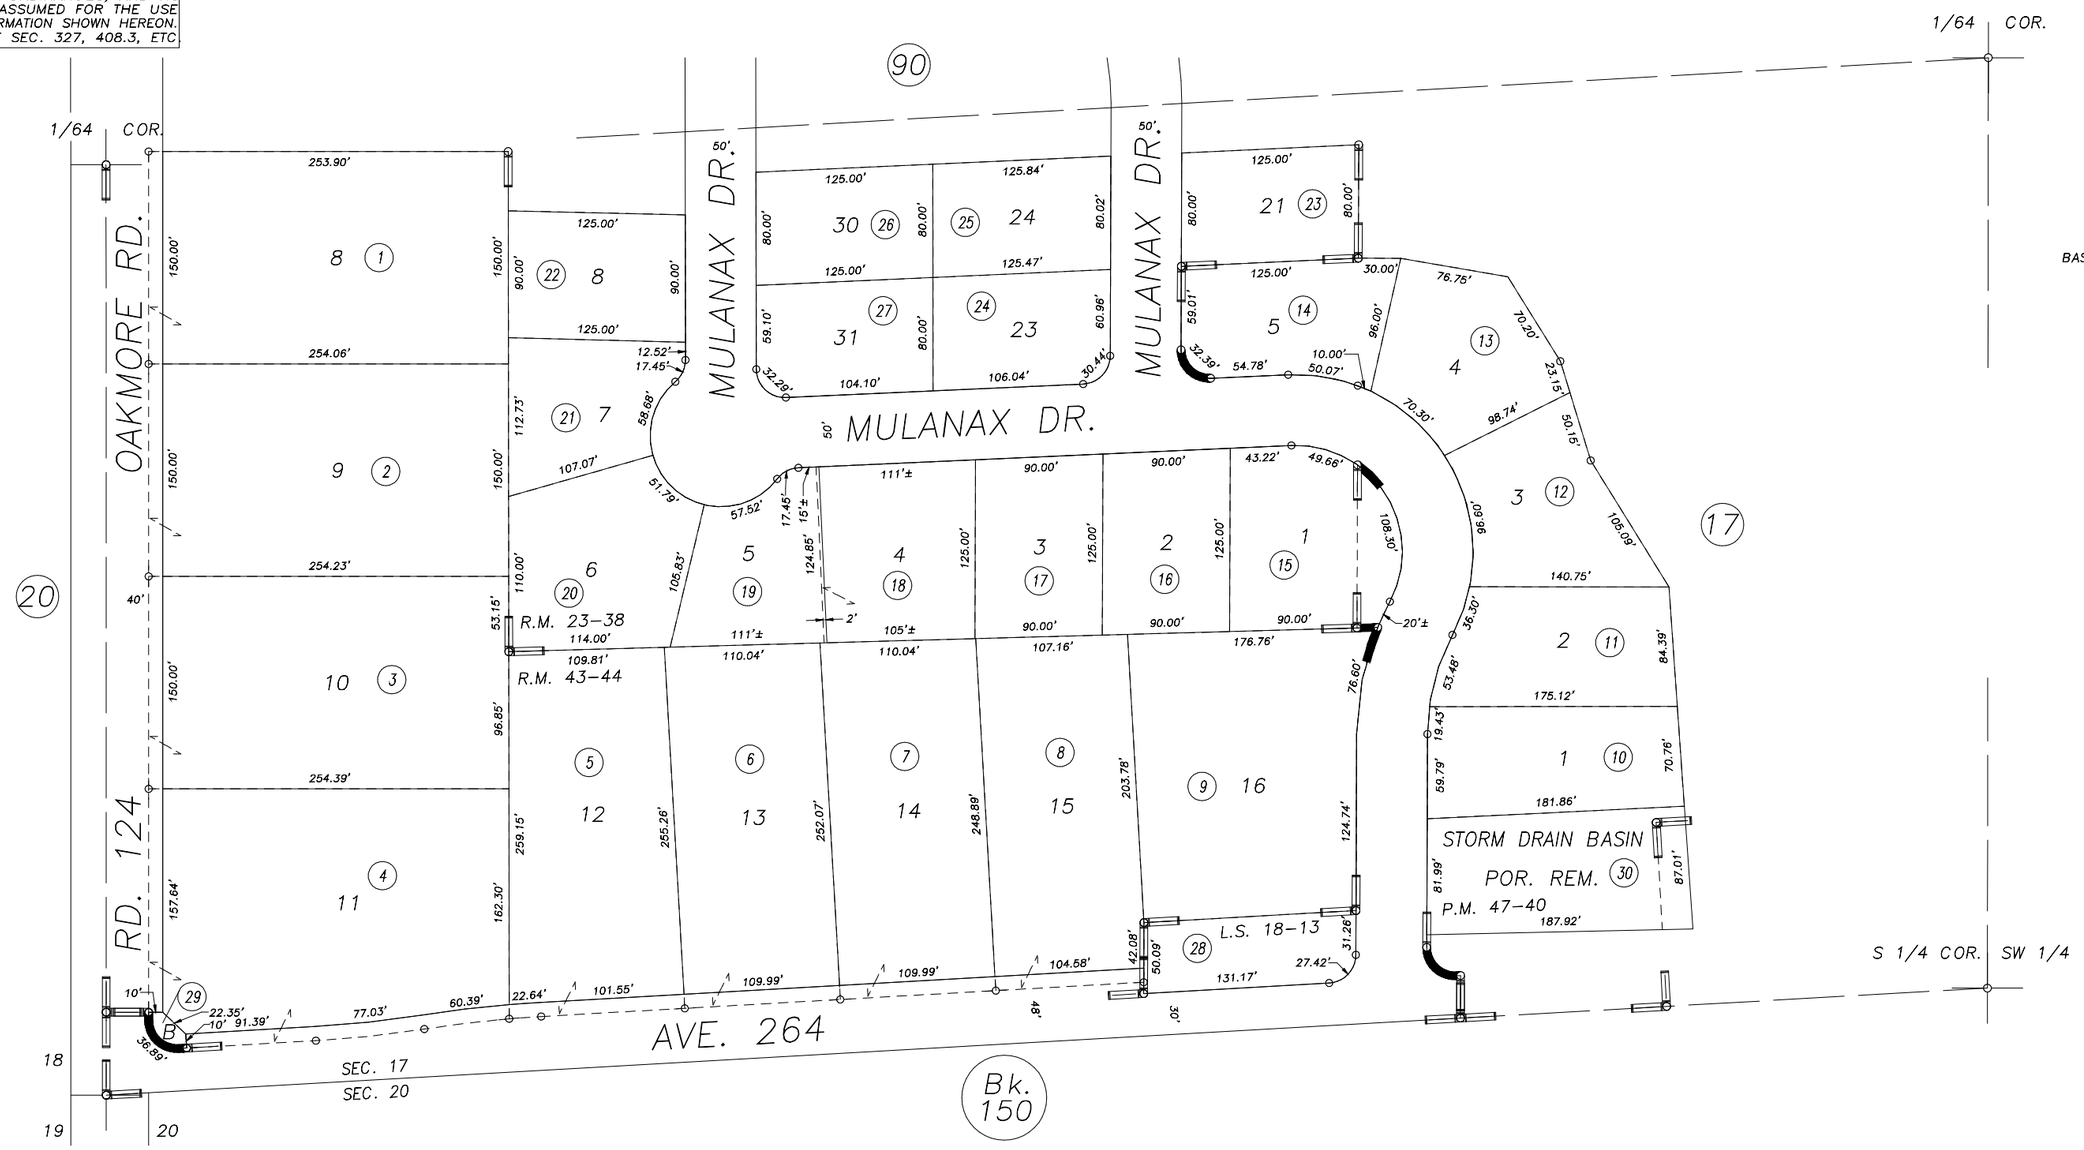

POR. TRACT NO. 354, R.M. 23-38
RECORD OF SURVEY, L.S. 18-13
POR. PARCEL MAP NO. 4635, P.M. 47-40
POR. TRACT NO. 813, RANCHO SIERRA PHASE 1, R.M. 43-44

VICINITY OF VISALIA
ASSESSOR'S MAPS BK.126 , PG.91
COUNTY OF TULARE, CALIFORNIA, U.S.A.

NOTE: Assessor's Parcel Numbers Shown in Circles (1)
Assessor's Block Numbers Shown in Elipses (123)

REVISION	DATE	TECH
2014-0035405	06/16/2015	NFL